ORIGINAL SURVEY		BY	DATE
	SURVEYED		
	PLOTTED		
NOTE BOOK	TEMPLATE		
	AREAS		
NO.	AREAS CHECKED		

FINAL SURVEY		BY	DATE
	SURVEYED		
	PLOTTED		
NOTE BOOK	TEMPLATE		
	AREAS		
NO.	AREAS CHECKED		

..\ALT00@DA.DGN, ..\PD00@RI.DGN, ..\RDW00@R5.DGN, ..\ROW00@RA.DGN, ..\DRA00@K.DGN, ..\SCR00@X9.DGN, ..\RDW00@XA.DGN, ..\ROW00@RB.DGN, ..\UTL00@RN.DGN, ..\UTL00@RN.DGN, ..\UTL00@RNORIGINAL.DGN
8-14-2009, 15:04:28 T:\DOCUMENT\1930003\CIVIL\DGN\XSC00@XB.DGN STANKIRJ

NOTE: THE EXCACT LOCATION AND ELEVATION OF EXISTING STRUCTURES, UTILITIES, AND PIPING SHALL BE VERIFIED IN THE FIELD BY THE CONTRACTOR.

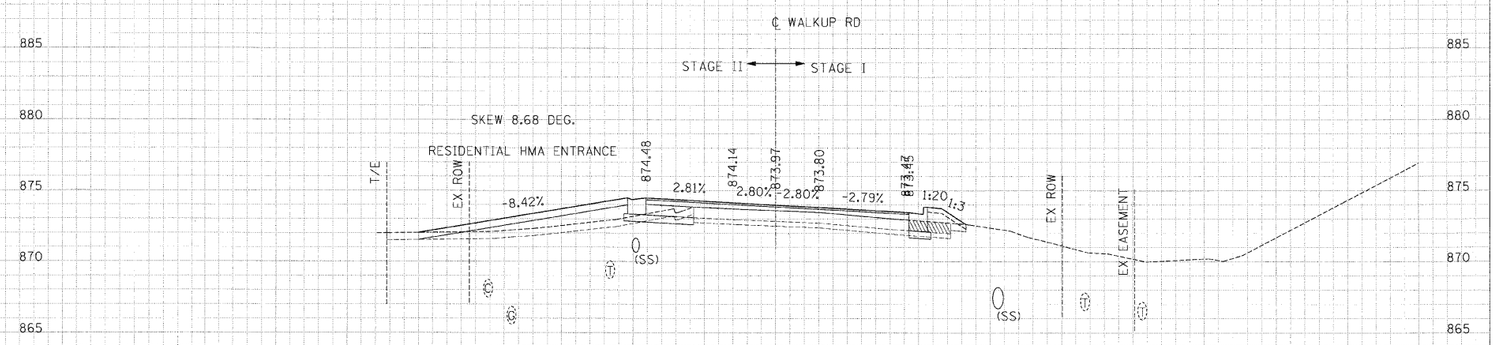

212+88.40

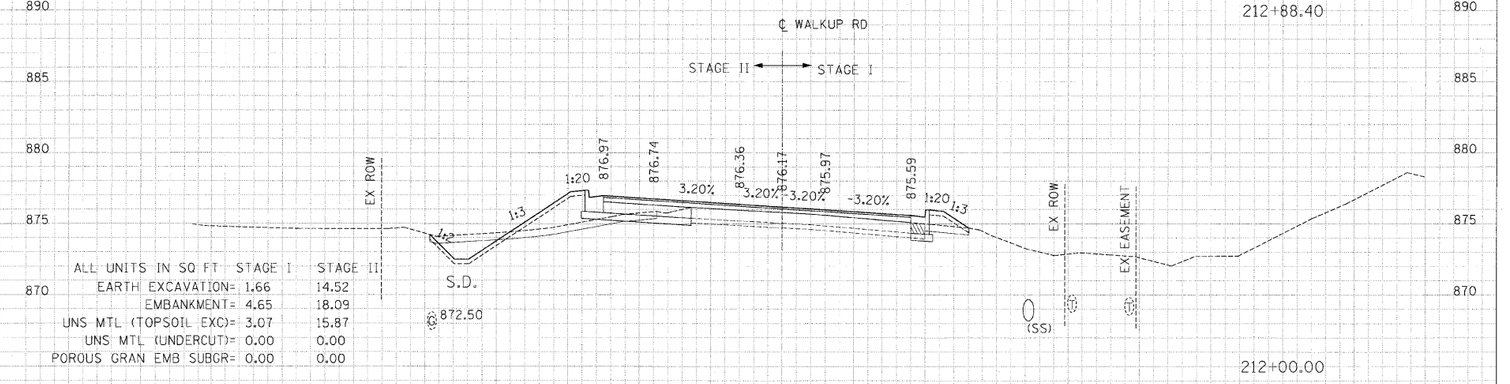

ALL UNITS IN SQ FT	STAGE I	STAGE II
EARTH EXCAVATION=	1.66	14.52
EMBANKMENT=	4.65	18.09
UNS MTL (TOPSOIL EXC)=	3.07	15.87
UNS MTL (UNDERCUT)=	0.00	0.00
POROUS GRAN EMB SUBGR=	0.00	0.00

212+00.00

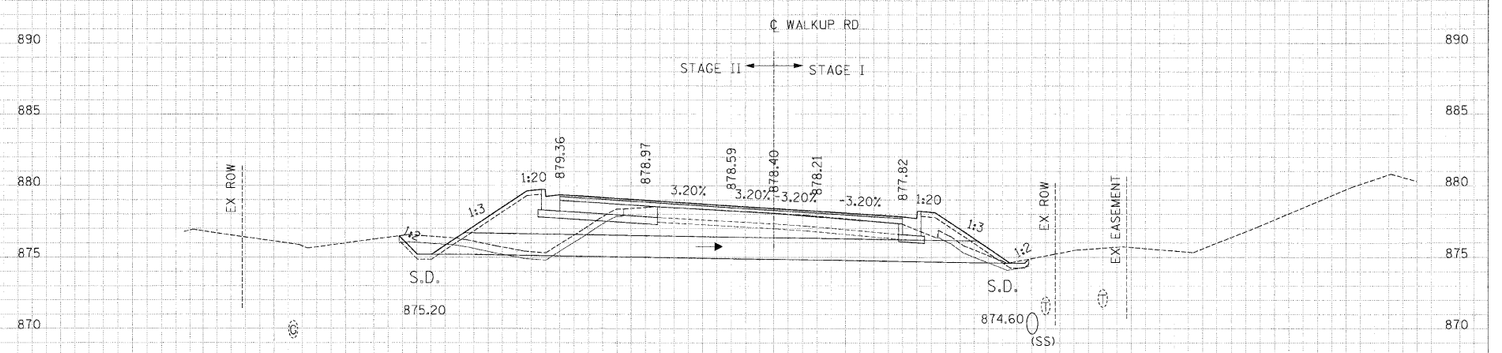

211+10.00

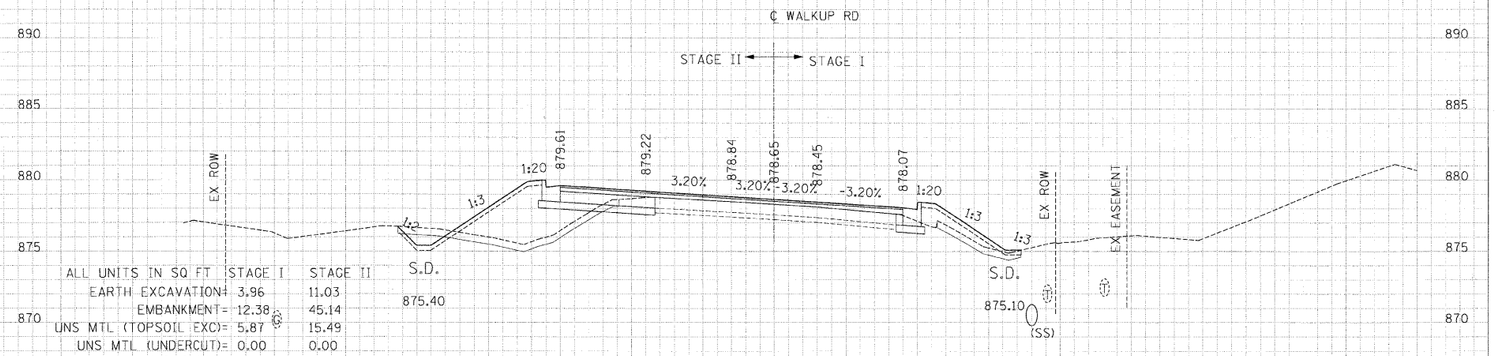

ALL UNITS IN SQ FT	STAGE I	STAGE II
EARTH EXCAVATION=	3.96	11.03
EMBANKMENT=	12.38	45.14
UNS MTL (TOPSOIL EXC)=	5.87	15.49
UNS MTL (UNDERCUT)=	0.00	0.00
POROUS GRAN EMB SUBGR=	0.00	0.00

211+00.00

ALL UNITS IN SQ FT	STAGE I	STAGE II
EARTH EXCAVATION=	8.13	4.57
EMBANKMENT=	8.87	9.22
UNS MTL (TOPSOIL EXC)=	7.57	4.12
UNS MTL (UNDERCUT)=	0.00	0.00
POROUS GRAN EMB SUBGR=	0.00	0.00

210+00.00

PROPOSED CROSS-SECTIONS: WALKUP ROAD

F.A.U. RTE.	SECTION	COUNTY	TOTAL SHEETS	SHEET NO.
00085	00-00246-01-FP	MCHENRY	236	231

FED. ROAD DIST. NO. 1 | ILLINOIS | FED. AID PROJECT

STA. TO STA.

CONTRACT NO: 63266