ORIGINAL SURVEY		BY	DATE
	SURVEYED		
	PLOTTED		
NOTE BOOK	TEMPLATE		
	AREAS		
NO.	AREAS CHECKED		

FINAL SURVEY		BY	DATE
	SURVEYED		
	PLOTTED		
NOTE BOOK	TEMPLATE		
	AREAS		
NO.	AREAS CHECKED		

..\ALT00@QA.DGN, ..\TP000@RL.DGN, ..\RDW00@R5.DGN, ..\RDW00@RA.DGN, ..\DRA00@K.DGN, ..\SCR00@X9.DGN, ..\RDW00@XA.DGN, ..\ROW00@RB.DGN, ..\UTL00@RN.DGN, ..\UTL00@RN.DGN, ..\UTL00@RNORIGINAL.DGN
8-14-2009, 15:54:43 T:\DOCUMENT\93\0003\DWL\DGN\YSC00@XB.DGN STANKIRJ
1 2 

NOTE: THE EXCACT LOCATION AND ELEVATION OF EXISTING STRUCTURES, UTILITIES, AND PIPING SHALL BE VERIFIED IN THE FIELD BY THE CONTRACTOR.

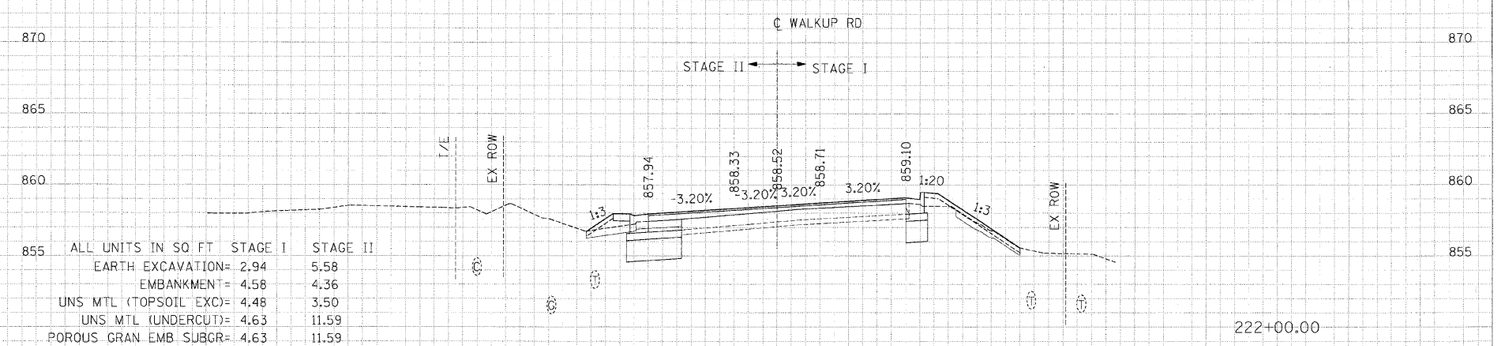

ALL UNITS IN SQ FT	STAGE I	STAGE II
EARTH EXCAVATION=	2.94	5.58
EMBANKMENT=	4.58	4.36
UNS MTL (TOPSOIL EXC)=	4.48	3.50
UNS MTL (UNDERCUT)=	4.63	11.59
POROUS GRAN EMB SUBGR=	4.63	11.59

222+00.00

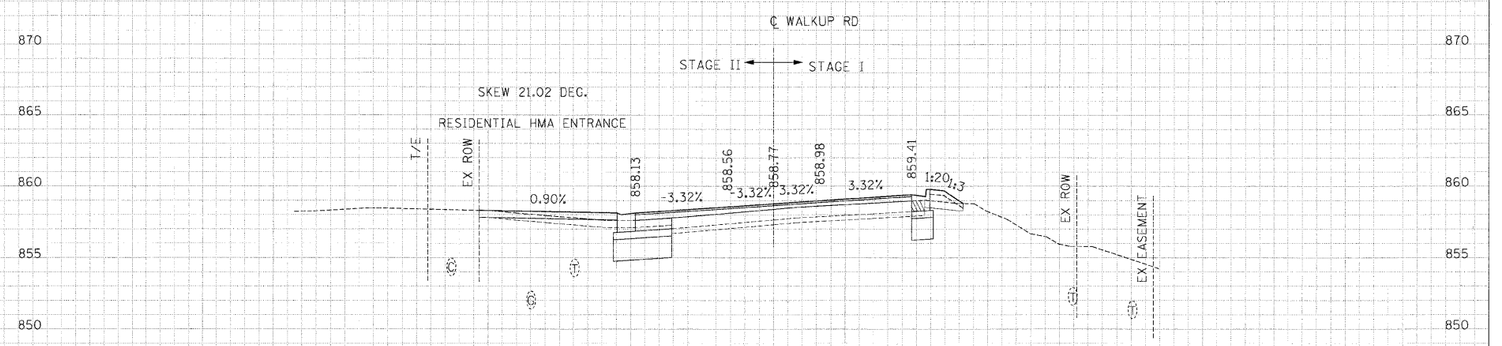

221+72.81

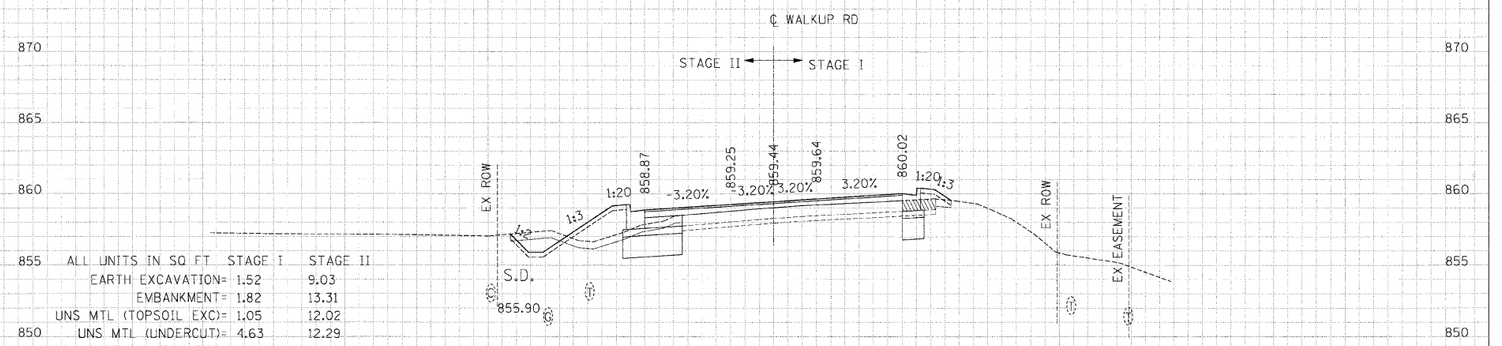

ALL UNITS IN SQ FT	STAGE I	STAGE II
EARTH EXCAVATION=	1.52	9.03
EMBANKMENT=	1.82	13.31
UNS MTL (TOPSOIL EXC)=	1.05	12.02
UNS MTL (UNDERCUT)=	4.63	12.29
POROUS GRAN EMB SUBGR=	4.63	12.40

221+00.00

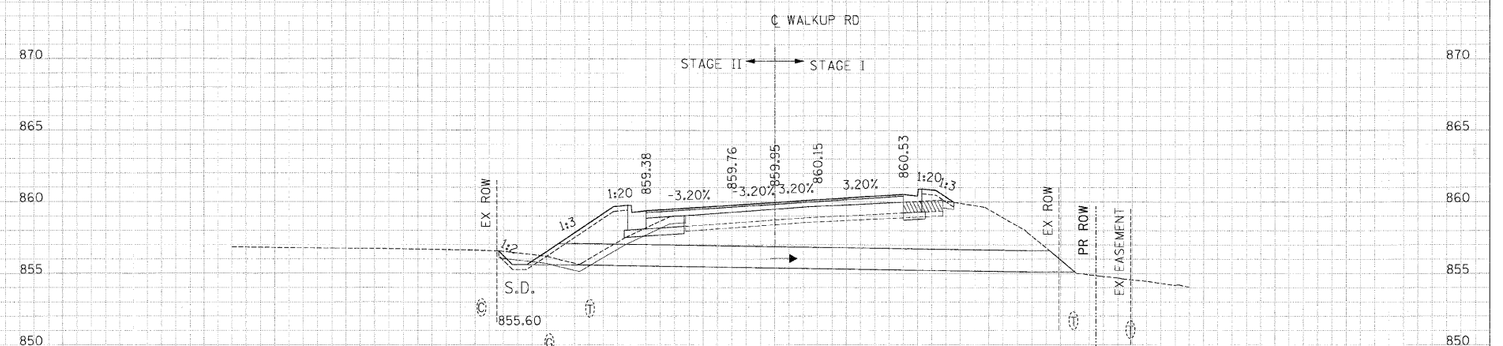

220+45.00

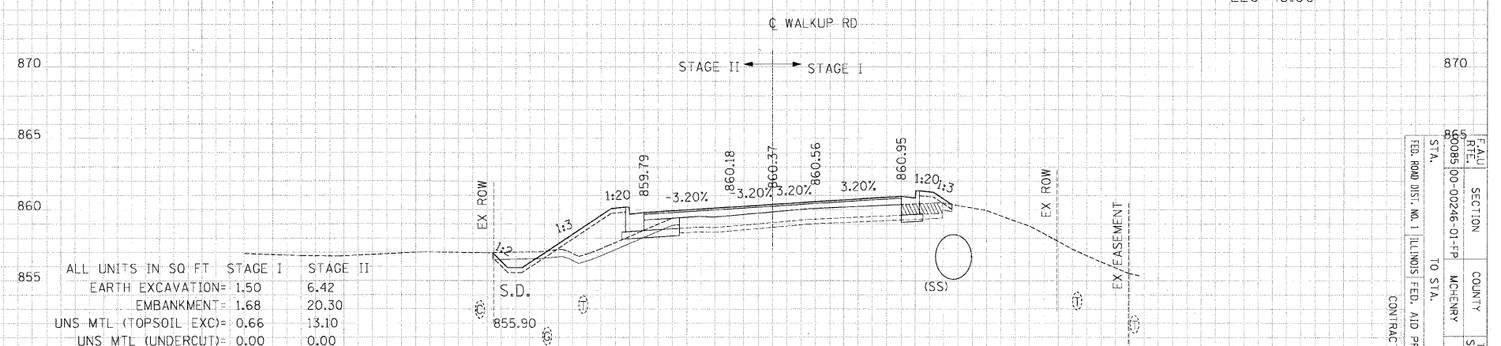

ALL UNITS IN SQ FT	STAGE I	STAGE II
EARTH EXCAVATION=	1.50	6.42
EMBANKMENT=	1.68	20.30
UNS MTL (TOPSOIL EXC)=	0.66	13.10
UNS MTL (UNDERCUT)=	0.00	0.00
POROUS GRAN EMB SUBGR=	0.00	0.00

220+00.00

PROPOSED CROSS-SECTIONS: WALKUP ROAD

F.A.U. RTE.	SECTION	COUNTY	TOTAL SHEETS	SHEET NO.
6085	00-00246-01-FP	MCHENRY	236	234
STA.	TO STA.			
FED. ROAD DIST. NO. 1	ILLINOIS FED. AID PROJECT			
CONTRACT NO: 63266				