ORIGINAL SURVEY		BY	DATE
	SURVEYED		
	PLOTTED		
NOTE BOOK	TEMPLATE		
	AREAS		
NO.	AREAS CHECKED		

FINAL SURVEY		BY	DATE
	SURVEYED		
	PLOTTED		
NOTE BOOK	TEMPLATE		
	AREAS		
NO.	AREAS CHECKED		

..\ALT00@A.DGN, ..\TP000@R.DGN, ..\RDW00@R5.DGN, ..\ROW00@RA.DGN, ..\DRA00@K.DGN, ..\SCR00@X9.DGN, ..\RDW00@XA.DGN, ..\ROW00@RB.DGN, ..\UTL00@RN.DGN, ..\UTL00@RN.DGN, ..\UTL00@RNORIGINAL.DGN, ..\XSC00@X8_WETLANDS.DGN, ..\ROW00@RB.DGN, ..\SUR00_3R.DGN
11-30-2009, 9:32:54 T:\DOCUMENT\93\00003\CIVIL\DGN\XSC00@X8.DGN STANKIRJ
1 2 

NOTE: THE EXCACT LOCATION AND ELEVATION OF EXISTING STRUCTURES, UTILITIES, AND PIPING SHALL BE VERIFIED IN THE FIELD BY THE CONTRACTOR.

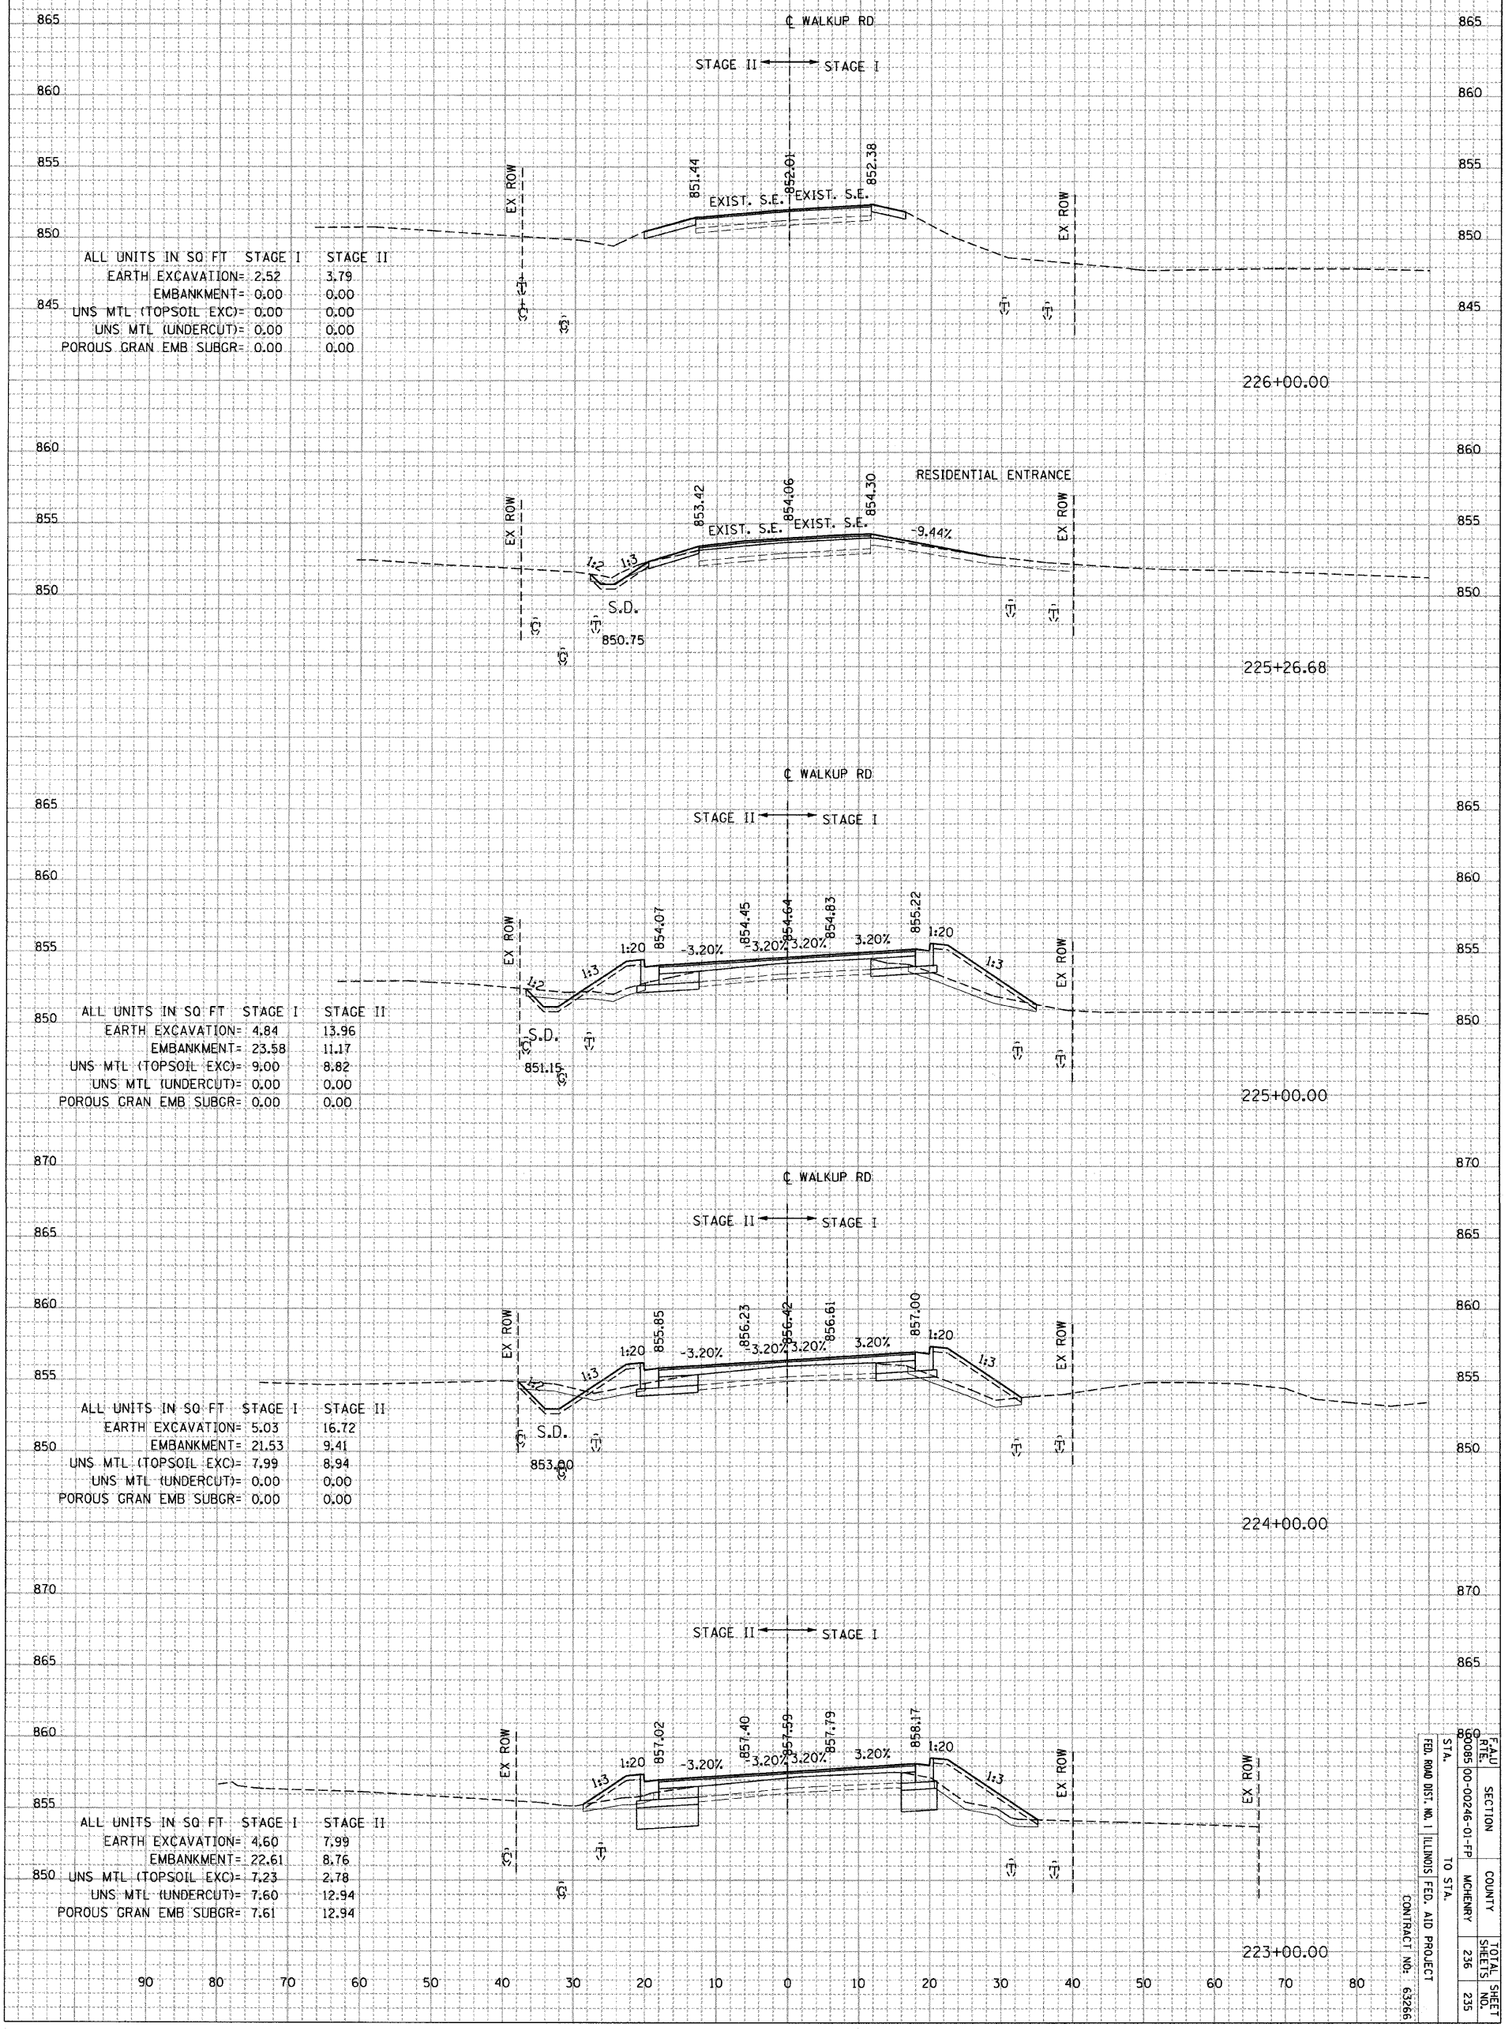

ALL UNITS IN SQ FT	STAGE I	STAGE II
EARTH EXCAVATION=	2.52	3.79
EMBANKMENT=	0.00	0.00
UNS MTL (TOPSOIL EXC)=	0.00	0.00
UNS MTL (UNDERCUT)=	0.00	0.00
POROUS GRAN EMB SUBGR=	0.00	0.00

ALL UNITS IN SQ FT	STAGE I	STAGE II
EARTH EXCAVATION=	4.84	13.96
EMBANKMENT=	23.58	11.17
UNS MTL (TOPSOIL EXC)=	9.00	8.82
UNS MTL (UNDERCUT)=	0.00	0.00
POROUS GRAN EMB SUBGR=	0.00	0.00

ALL UNITS IN SQ FT	STAGE I	STAGE II
EARTH EXCAVATION=	5.03	16.72
EMBANKMENT=	21.53	9.41
UNS MTL (TOPSOIL EXC)=	7.99	8.94
UNS MTL (UNDERCUT)=	0.00	0.00
POROUS GRAN EMB SUBGR=	0.00	0.00

ALL UNITS IN SQ FT	STAGE I	STAGE II
EARTH EXCAVATION=	4.60	7.99
EMBANKMENT=	22.61	8.76
UNS MTL (TOPSOIL EXC)=	7.23	2.78
UNS MTL (UNDERCUT)=	7.60	12.94
POROUS GRAN EMB SUBGR=	7.61	12.94

PROPOSED CROSS-SECTIONS: WALKUP ROAD

F.A.U. RTE.	SECTION	COUNTY	TOTAL SHEETS	SHEET NO.
5008	00-00246-01-FP	MCHENRY	236	235
STA.	TO STA.	FED. ROAD DIST. NO.	ILLINOIS	FED. AID PROJECT
		CONTRACT NO: 63266		