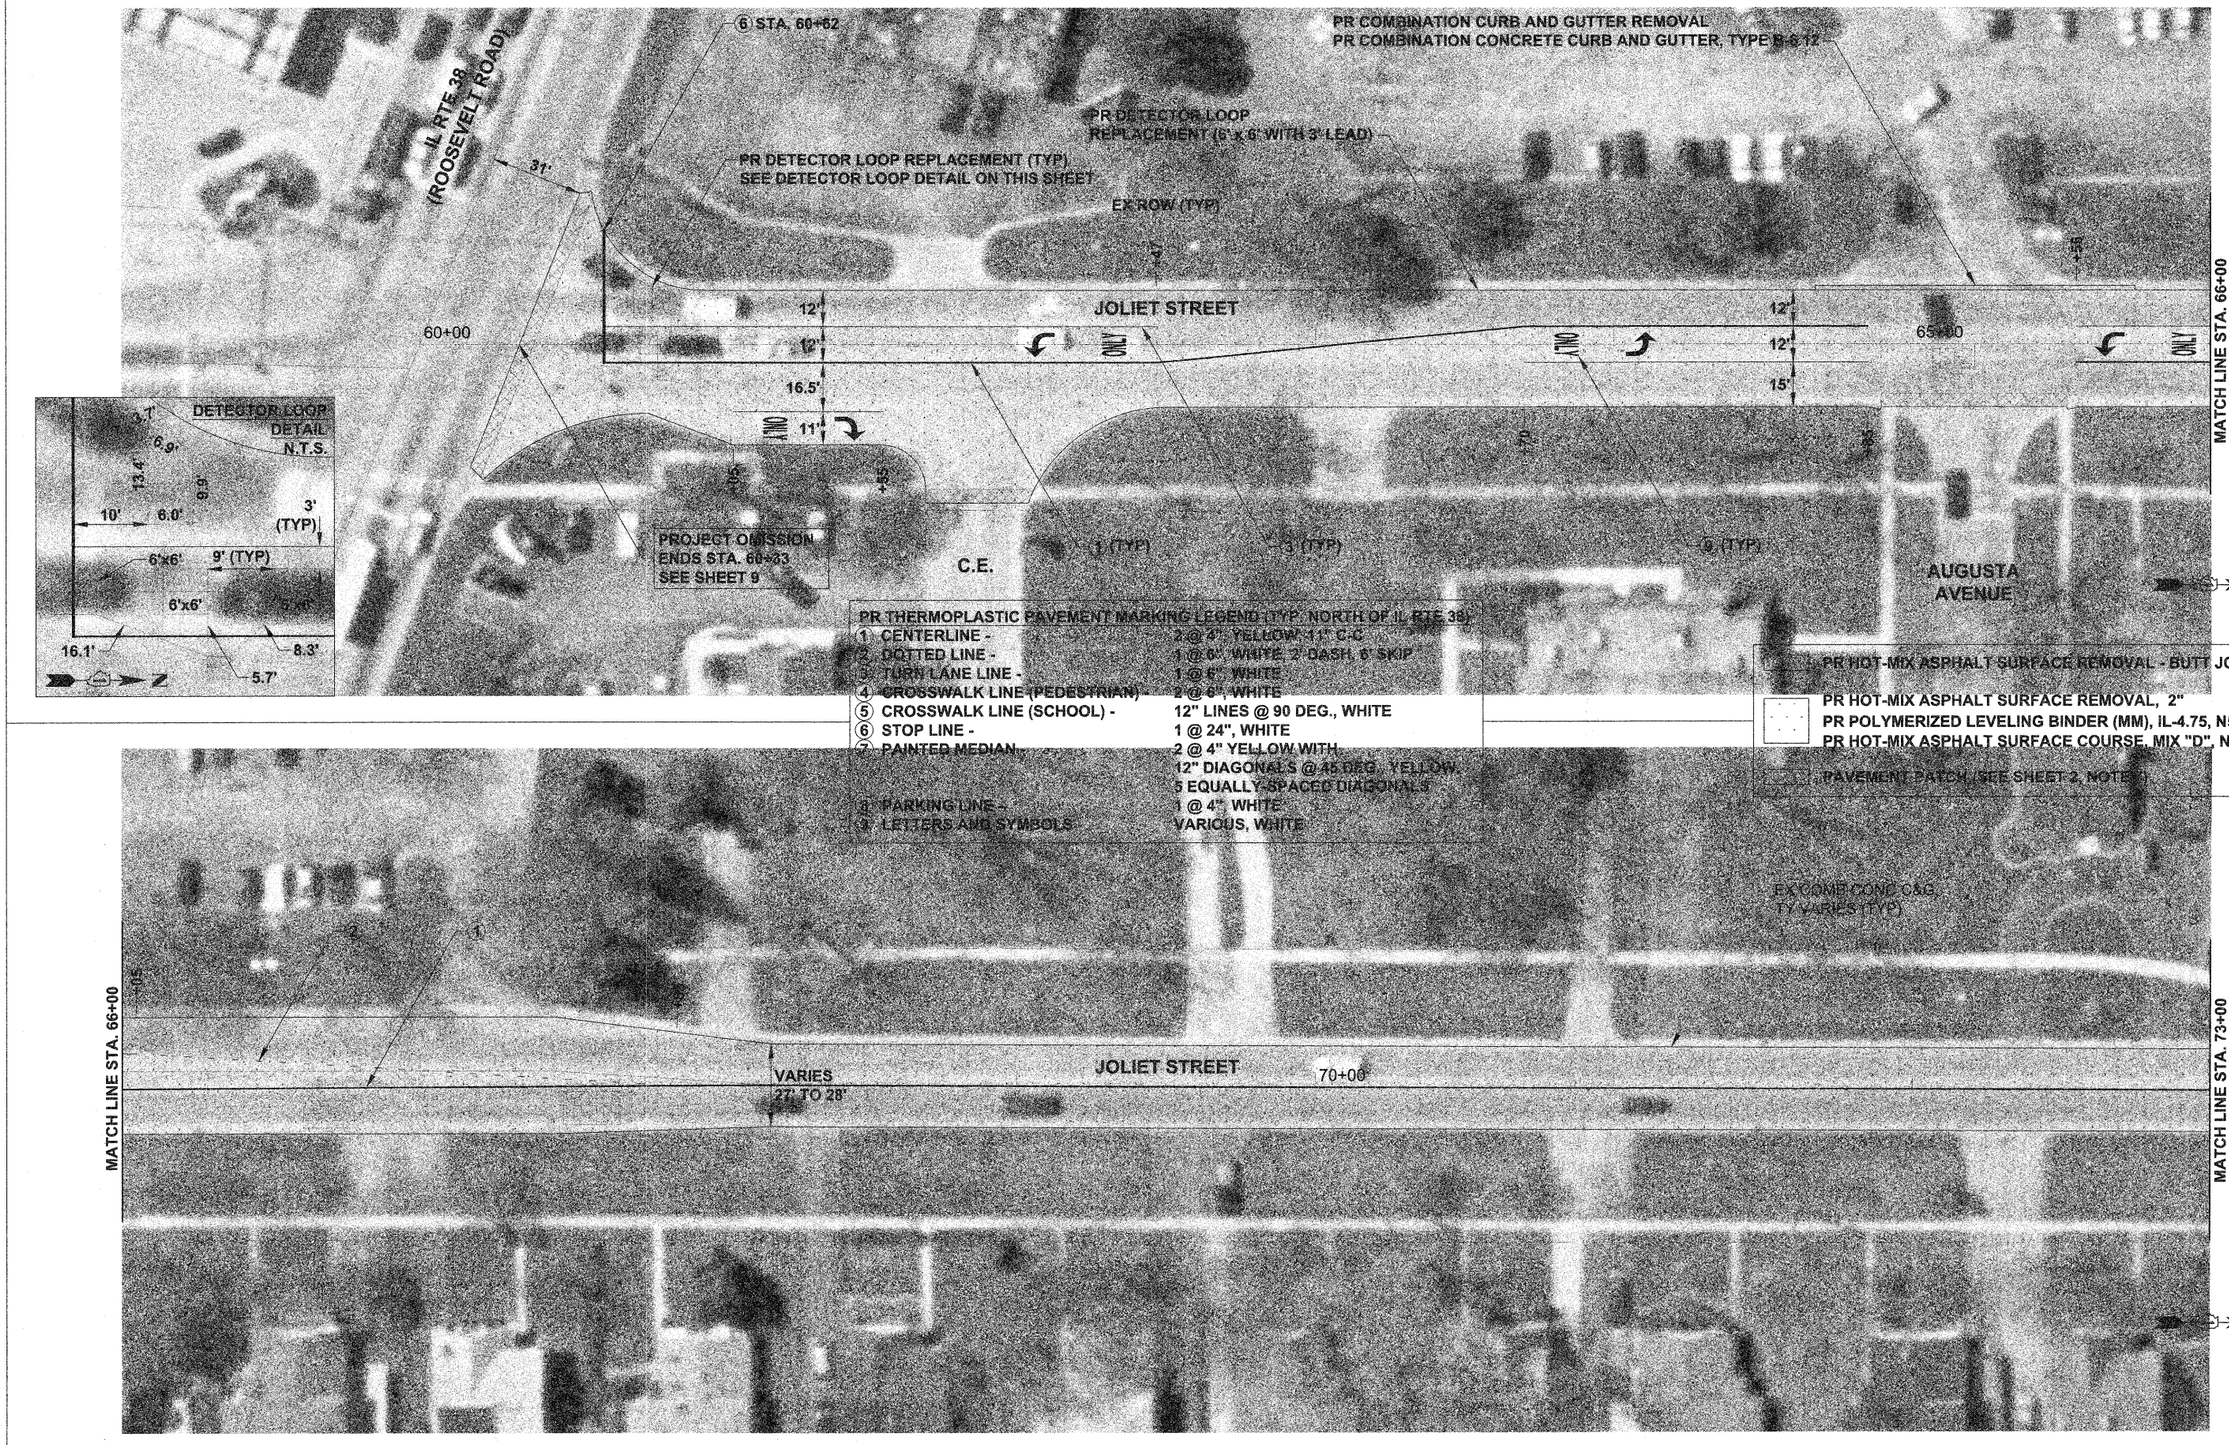

FILE NAME = 10-14_Plan Sheets_Joliet N LAPP	thomas engineering group, llc 238 south kenilworth avenue suite 100 oak park, il 60302 phone: 708-533-1700	DESIGNED - BLP	REVISED -	STATE OF ILLINOIS DEPARTMENT OF TRANSPORTATION	JOLIET STREET - IL RTE 59 TO GENEVA STREET PLAN SHEET
PLOT DATE = 12/15/09		DRAWN - BLP	REVISED -		
		CHECKED - DMM	REVISED -		
		DATE - 12/16/09	REVISED -		SCALE: 1" = 50' STA. 60+00 TO STA. 73+00

F.A.U. RTE.	SECTION	COUNTY	TOTAL SHEETS	SHEET NO.
2534	09-00074-00-RS	DUPAGE	22	10
		CONTRACT NO. 63374		
FED. ROAD DIST. NO. 1	ILLINOIS	FED. AID PROJECT ARA-9003(405)		