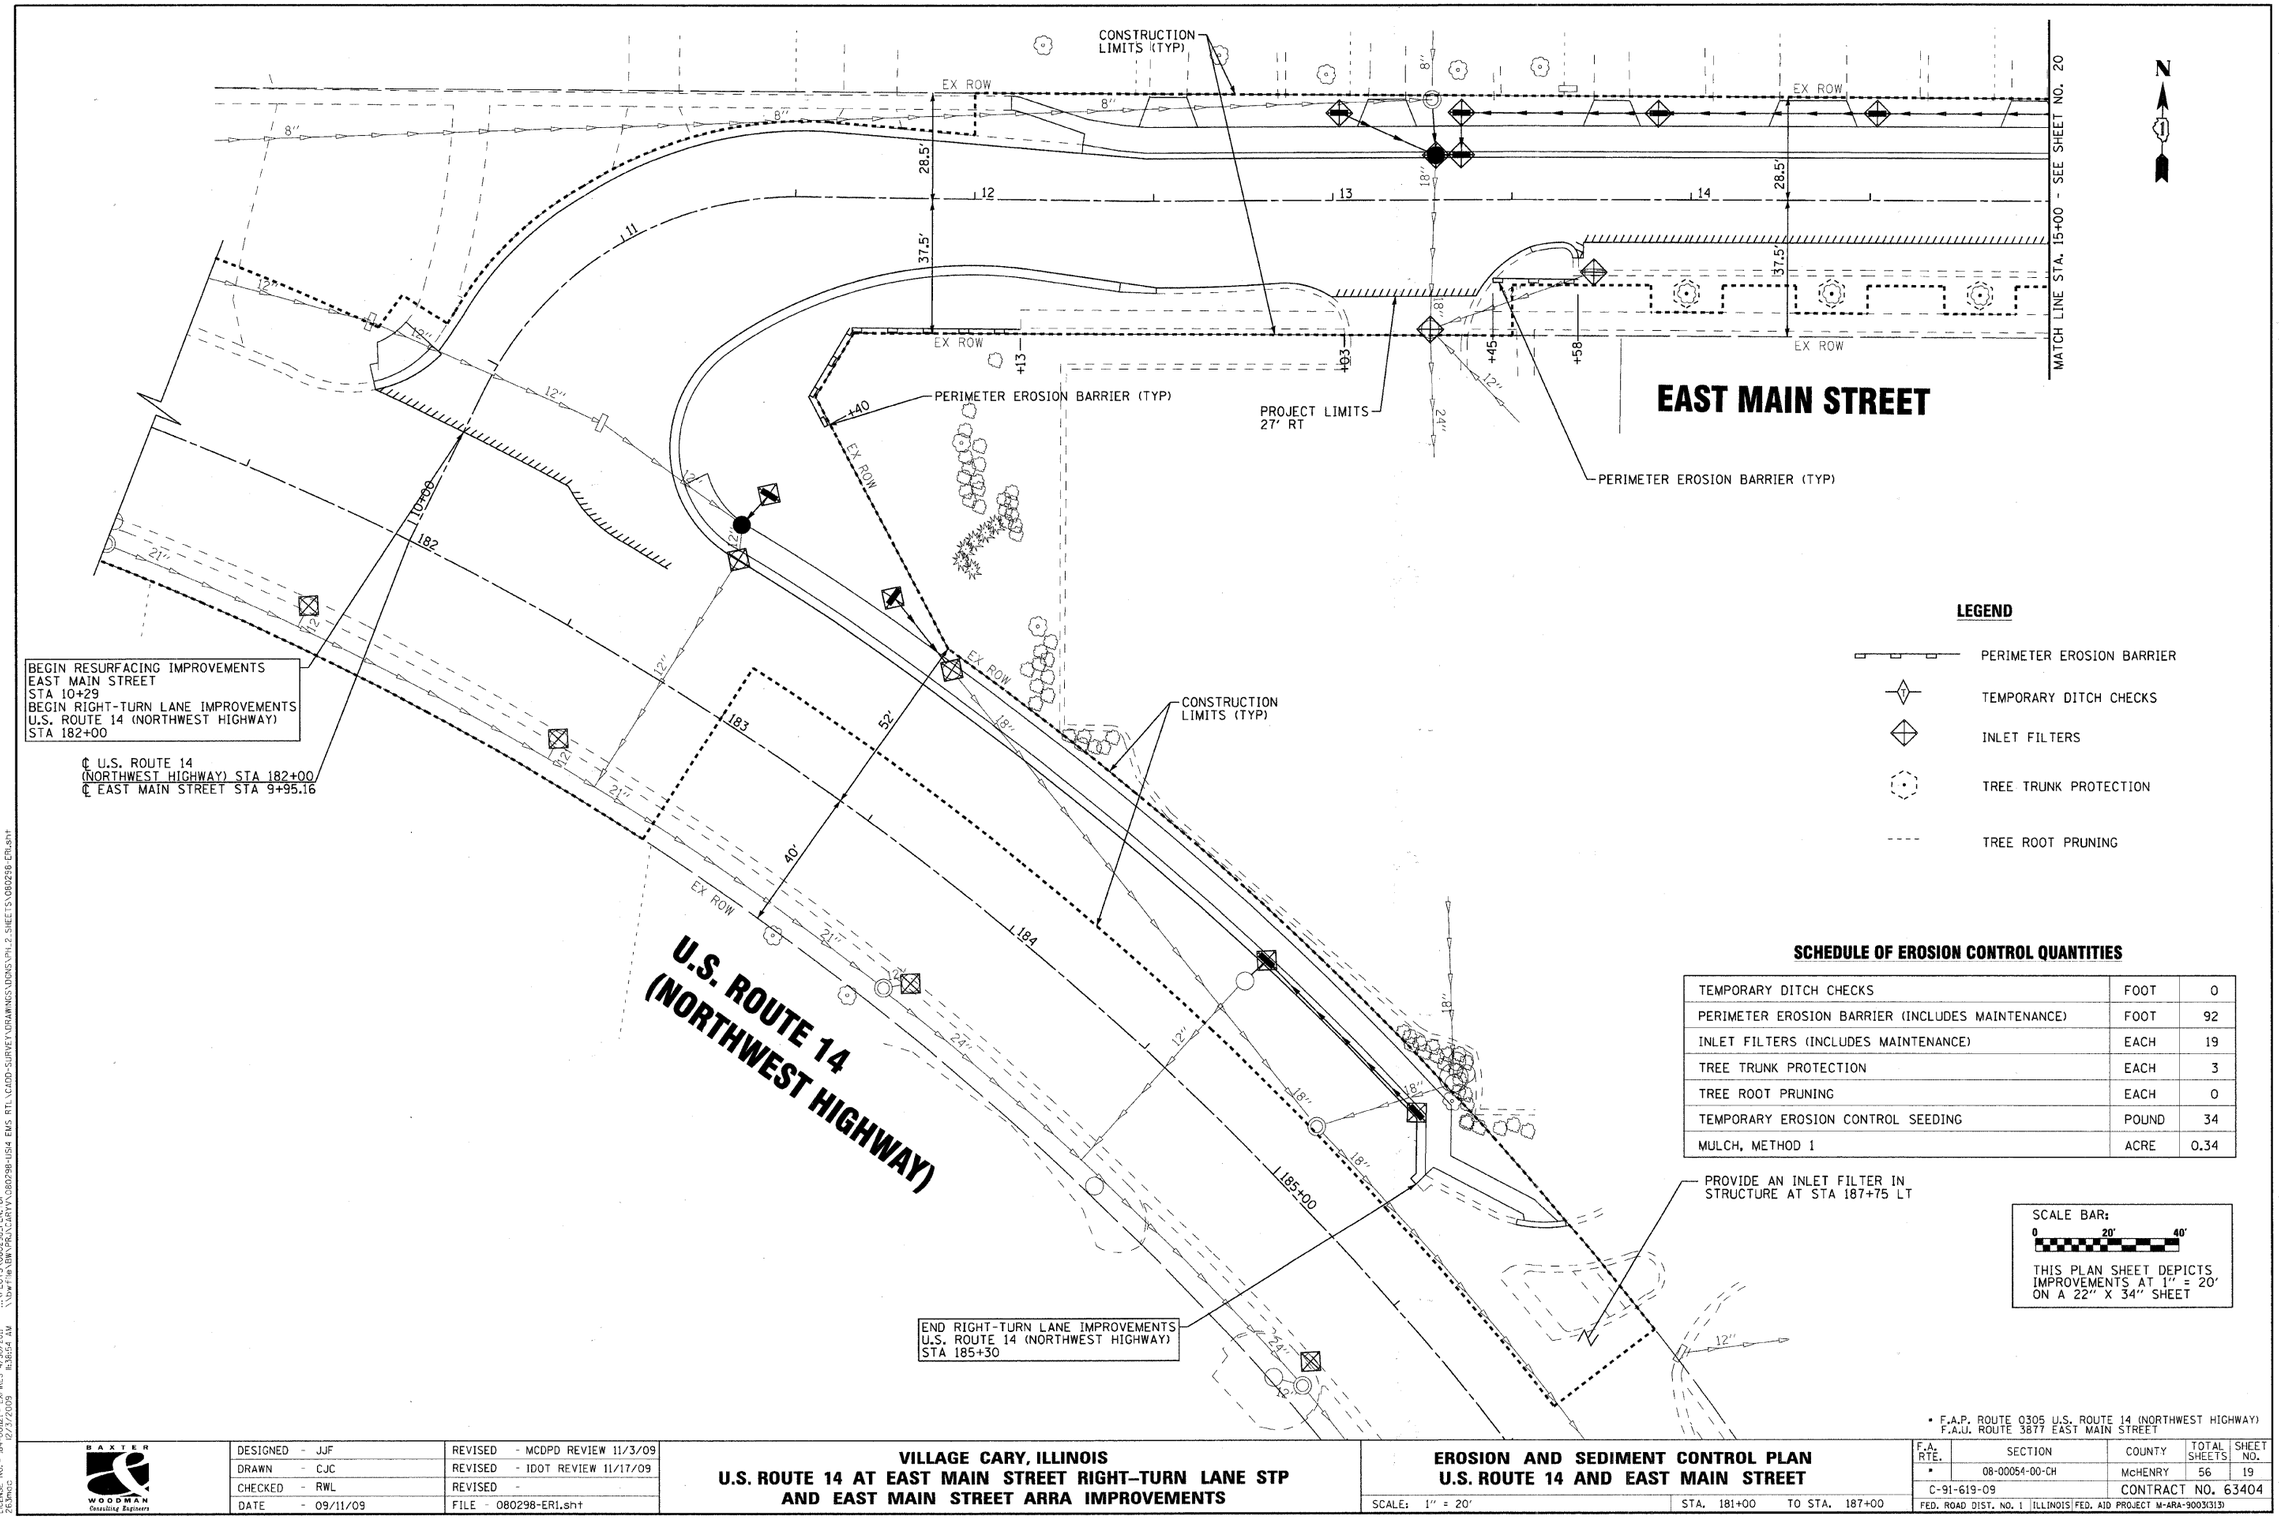

LEGEND

- PERIMETER EROSION BARRIER
- TEMPORARY DITCH CHECKS
- INLET FILTERS
- TREE TRUNK PROTECTION
- TREE ROOT PRUNING

SCHEDULE OF EROSION CONTROL QUANTITIES

TEMPORARY DITCH CHECKS	FOOT	0
PERIMETER EROSION BARRIER (INCLUDES MAINTENANCE)	FOOT	92
INLET FILTERS (INCLUDES MAINTENANCE)	EACH	19
TREE TRUNK PROTECTION	EACH	3
TREE ROOT PRUNING	EACH	0
TEMPORARY EROSION CONTROL SEEDING	POUND	34
MULCH, METHOD 1	ACRE	0.34

SCALE BAR: 0 20' 40'

THIS PLAN SHEET DEPICTS IMPROVEMENTS AT 1" = 20' ON A 22" X 34" SHEET

* F.A.P. ROUTE 0305 U.S. ROUTE 14 (NORTHWEST HIGHWAY)
F.A.U. ROUTE 3877 EAST MAIN STREET

COPYRIGHT © 2009 BY BAXTER & WOODMAN, INC.
STATE OF ILLINOIS - PROFESSIONAL DESIGN FIRM
CORPORATION - 184.001080 EXPIRES 4/30/2011
12/3/2009
...\plotdrivers\PDF22x34.drf
...\plotdrivers\ACAD_ctb.ctb
\\bwfile\BW\PROJECTS\080298-1154 EMS RTE\CADD-SURVEY\DRAWINGS\DGNS\PH.2-SHEETS\080298-ERI.sht
RLB/CJC AW

BAXTER & WOODMAN Consulting Engineers

DESIGNED	JJF	REVISED	MCDPD REVIEW 11/3/09
DRAWN	CJC	REVISED	IDOT REVIEW 11/17/09
CHECKED	RWL	REVISED	-
DATE	09/11/09	FILE	080298-ERI.sht

VILLAGE CARY, ILLINOIS
U.S. ROUTE 14 AT EAST MAIN STREET RIGHT-TURN LANE STP AND EAST MAIN STREET ARRA IMPROVEMENTS

EROSION AND SEDIMENT CONTROL PLAN
U.S. ROUTE 14 AND EAST MAIN STREET

SCALE: 1" = 20' STA. 181+00 TO STA. 187+00

F.A. RTE.	SECTION	COUNTY	TOTAL SHEETS	SHEET NO.
*	08-00054-00-CH	McHENRY	56	19
	C-91-619-09	CONTRACT NO. 63404		
FED. ROAD DIST. NO. 1	ILLINOIS	FED. AID PROJECT M-ARA-9003(313)		