DEERFIELD ROAD

GATED LCFPD ACCESS DRIVE (CONSTRUCTION ENTRANCE)

HMA PATH AT GRADE

206 FT - 5" WHITE THERMO PL PVT MK LINE (STA. 0+89 TO STA. 2+95)

35 FT - WOOD FENCE TO BE REMOVED AND RE-ERECTED

VERNON TOWNSHIP STAFF GAUGE (SEE GENERAL NOTES)

DEERFIELD ROAD CENTER LINE

SECTION LINE

MATCH LINE STA. 6+50

58 FT - 5" WHITE THERMO PL PVT MK LINE (STA. 5+92 TO STA. 6+50)

PR ℄ BIKE PATH

PATH ON BOARDWALK

POTENTIAL UTILITY CONFLICTS. CONTRACTOR SHALL VERIFY LOCATION OF SANITARY AND WATERMAIN FROM STA. 0+85.00 TO STA. 1+87.80 PRIOR TO BEGINNING CONSTRUCTION. SEE GENERAL NOTES.

30 FT - 4" YELLOW THERMO PL PVT MK LINE (STA. 1+10 TO STA. 1+40)

AGG PATH AT GRADE

HMA PATH AT GRADE

PCC PATH AT GRADE (PAID AS PCC SIDEWALK 5" AND AGG BASE COURSE TA 2")

LCFPD GRAVEL ACCESS ROAD

DES PLAINES RIVER TRAIL

LAKE COUNTY FOREST PRESERVE DISTRICT PROPERTY LINE

0+85.00 BEGIN PROJECT

STA. 1+10, 9' LT
6 SF - SIGN PANEL - TYPE 1
12 FT - METAL POST TYPE B

YIELD
R1-2
24X24X24
(FACING EAST)

NO MOTOR VEHICLES
R5-3
24X24
(FACING WEST)

A. STEEL FES STA 3+32.3 OFFSET 3.2' LT 635.85 INV
B. STEEL FES STA 3+58.6 OFFSET 0.2' RT 635.11 INV
C. STEEL FES STA 3+59.2 OFFSET 3.5' LT 635.02 INV
D. STEEL FES STA 3+32.7 OFFSET 6.6' LT 635.94 INV
E. 27' STM SEW, CL B, T1, 15"
F. 27' STM SEW, CL B, T1, 15"
G. STA 0+93.3 OFFSET 21.3' LT
H. STA 1+03.1 OFFSET 17.9' LT
I. STA 0+83.3 OFFSET 13.4 RT
J. STA 0+99.9 OFFSET 11.5 RT
K. STA 3+40.4 OFFSET 14.7 LT
L. STA 3+51.5 OFFSET 10.9 LT
M. STA 3+30.8 OFFSET 11.5 RT
N. STA 3+44.3 OFFSET 11.5 RT

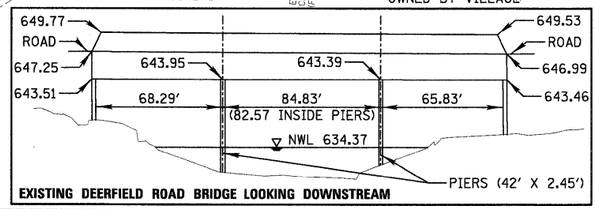

EXISTING DEERFIELD ROAD BRIDGE LOOKING DOWNSTREAM

LEGEND:

- PR TEMPORARY EASEMENT
- EX PERMANENT EASEMENT (VILLAGE)
- EX ROW
- PR ROW
- EX FLOODWAY
- EX FLOOD PLAIN
- WETLAND BUFFER

N

0 20 40
SCALE: 1" = 20 FEET

NOTE - STATIONS OF END SECTIONS ARE THE ENDS OF THE PROPSOED PIPES.

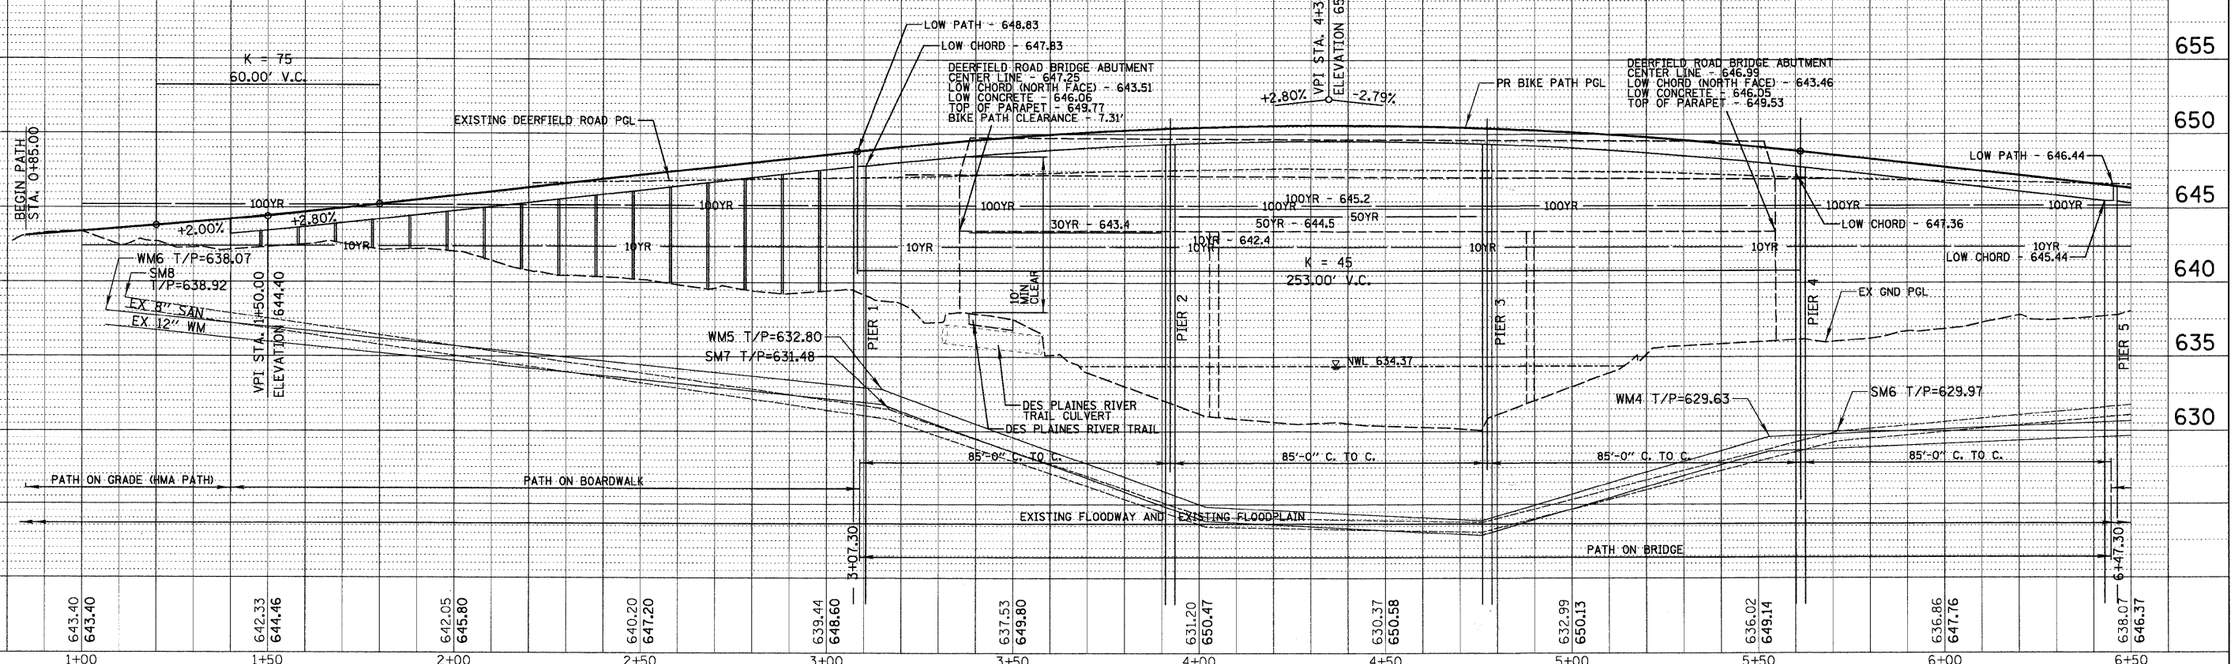

FILE NAME =	USER NAME = JBARNETT	DESIGNED - BLL	REVISED -
N:\LCDOT\06377A\Civil\RPP_06377A_01.SHT		DRAWN - PMM	REVISED -
	PLOT SCALE = 20'	CHECKED - JGS	REVISED -
	PLOT DATE = 12/1/2009	DATE - 12/01/09	REVISED -

STATE OF ILLINOIS
DEPARTMENT OF TRANSPORTATION

DEERFIELD ROAD BIKE PATH
PLAN AND PROFILE

SCALE: H:20 V:5 | SHEET NO. 1 OF 3 SHEETS | STA. 1+00 TO STA. 6+50

F.A.U. RTE.	SECTION	COUNTY	TOTAL SHEETS	SHEET NO.
1257	04-00038-03-BT	LAKE	440	9

CONTRACT NO. 63408

FED. ROAD DIST. NO. 1 | ILLINOIS | FED. AID PROJECT

PLAN: SURVEYED, PLOTTED, DRAWN, CHECKED, ALIGNMENT, PT. OF WAY CHECKED, NOTE BOOK, CADD FILE NAME, NO., BY, DATE

PROFILE: SURVEYED, PLOTTED, DRAWN, CHECKED, ALIGNMENT, STRUCTURE NO., ATMS CHKD, NOTE BOOK, DW, NOTED, NO., BY, DATE