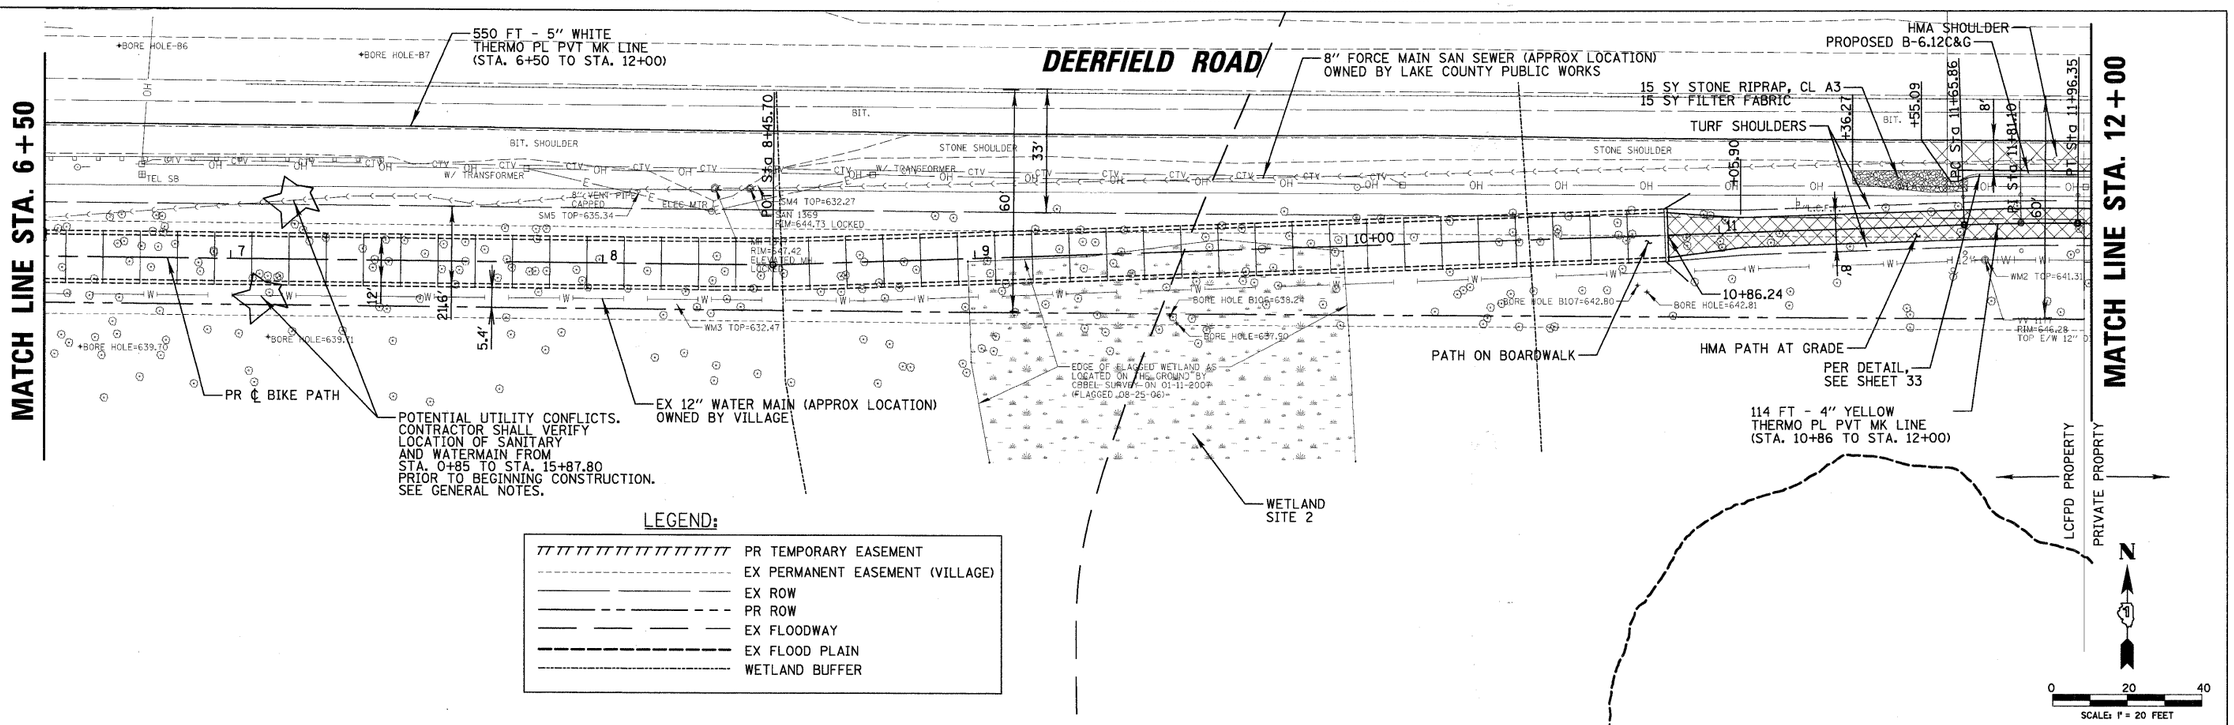

FILE NAME = N:\LCDOT\Ø6377A\Civil\RPP_Ø6377A_Ø2.SHT	USER NAME = JBARNETT	DESIGNED - BLL	REVISED -
		DRAWN - PMM	REVISED -
	PLOT SCALE = 20'	CHECKED - JGS	REVISED -
	PLOT DATE = 12/1/2009	DATE - 12/01/09	REVISED -

STATE OF ILLINOIS
DEPARTMENT OF TRANSPORTATION

DEERFIELD ROAD BIKE PATH
PLAN AND PROFILE

SCALE: H:20 V:5 | SHEET NO. 2 OF 3 SHEETS | STA. 6+50 TO STA. 12+00

F.A.U. RTE.	SECTION	COUNTY	TOTAL SHEETS	SHEET NO.
1257	04-00038-03-BT	LAKE	~~44~~ 40	10
		CONTRACT NO. 63408		
FED. ROAD DIST. NO. 1	ILLINOIS	FED. AID PROJECT		