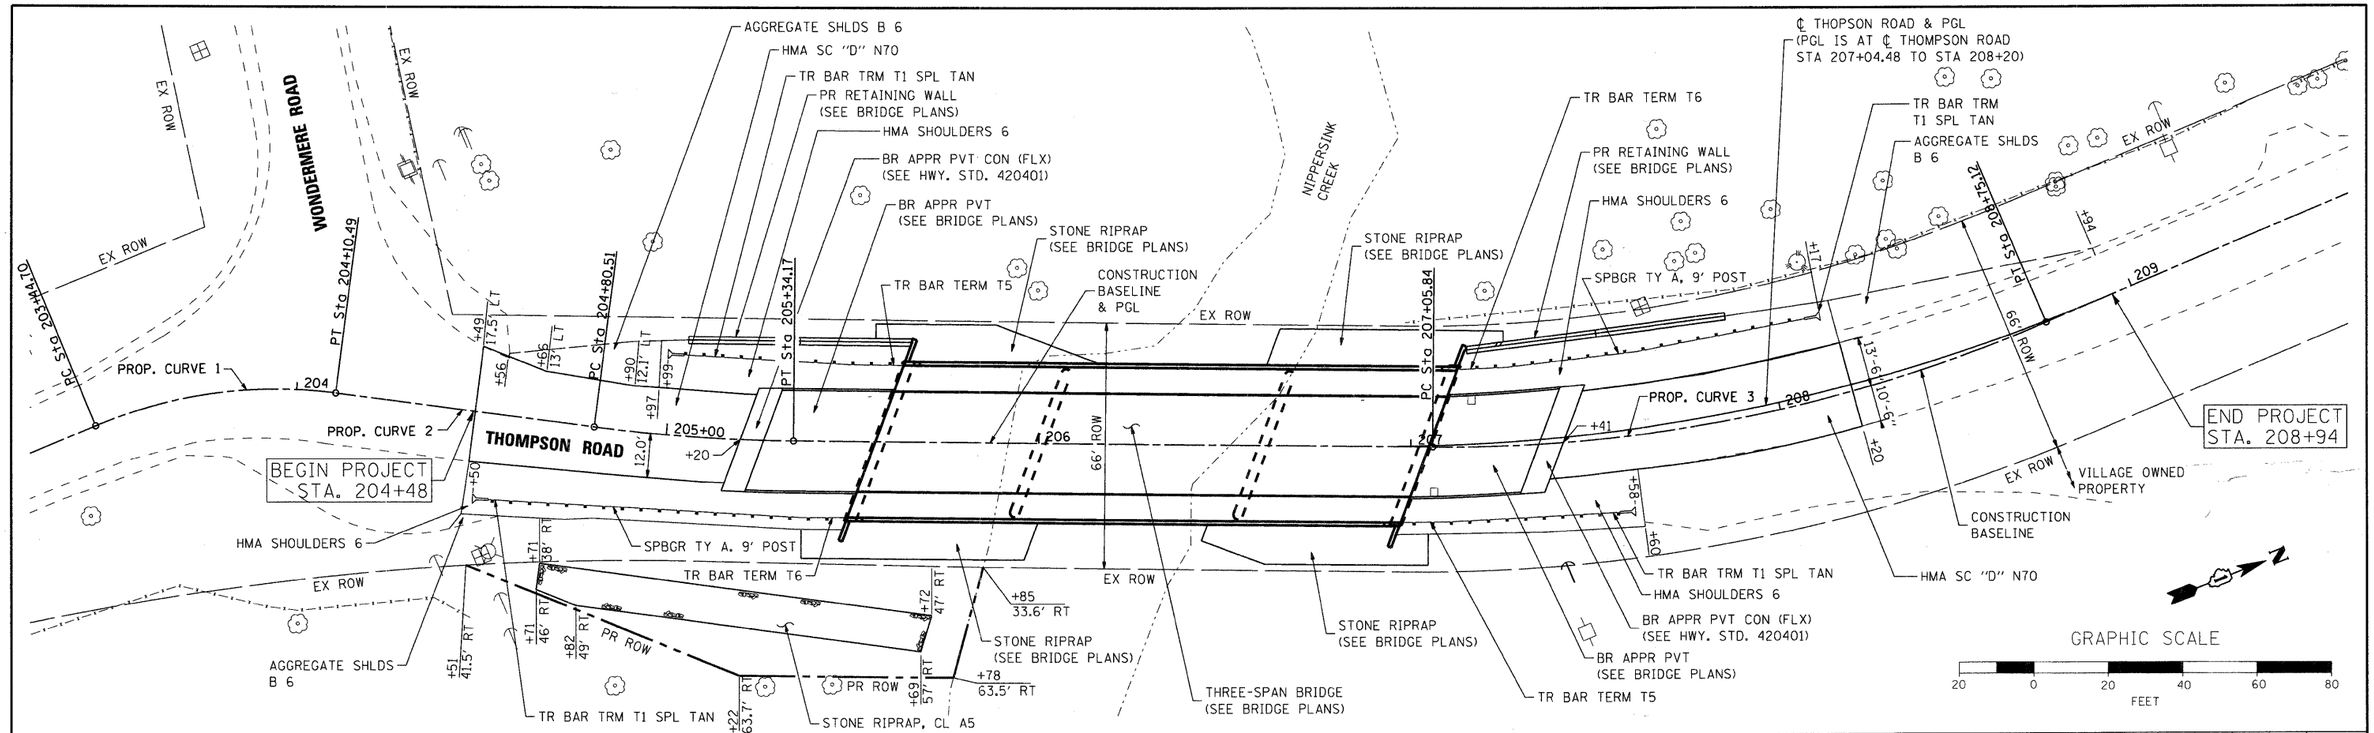

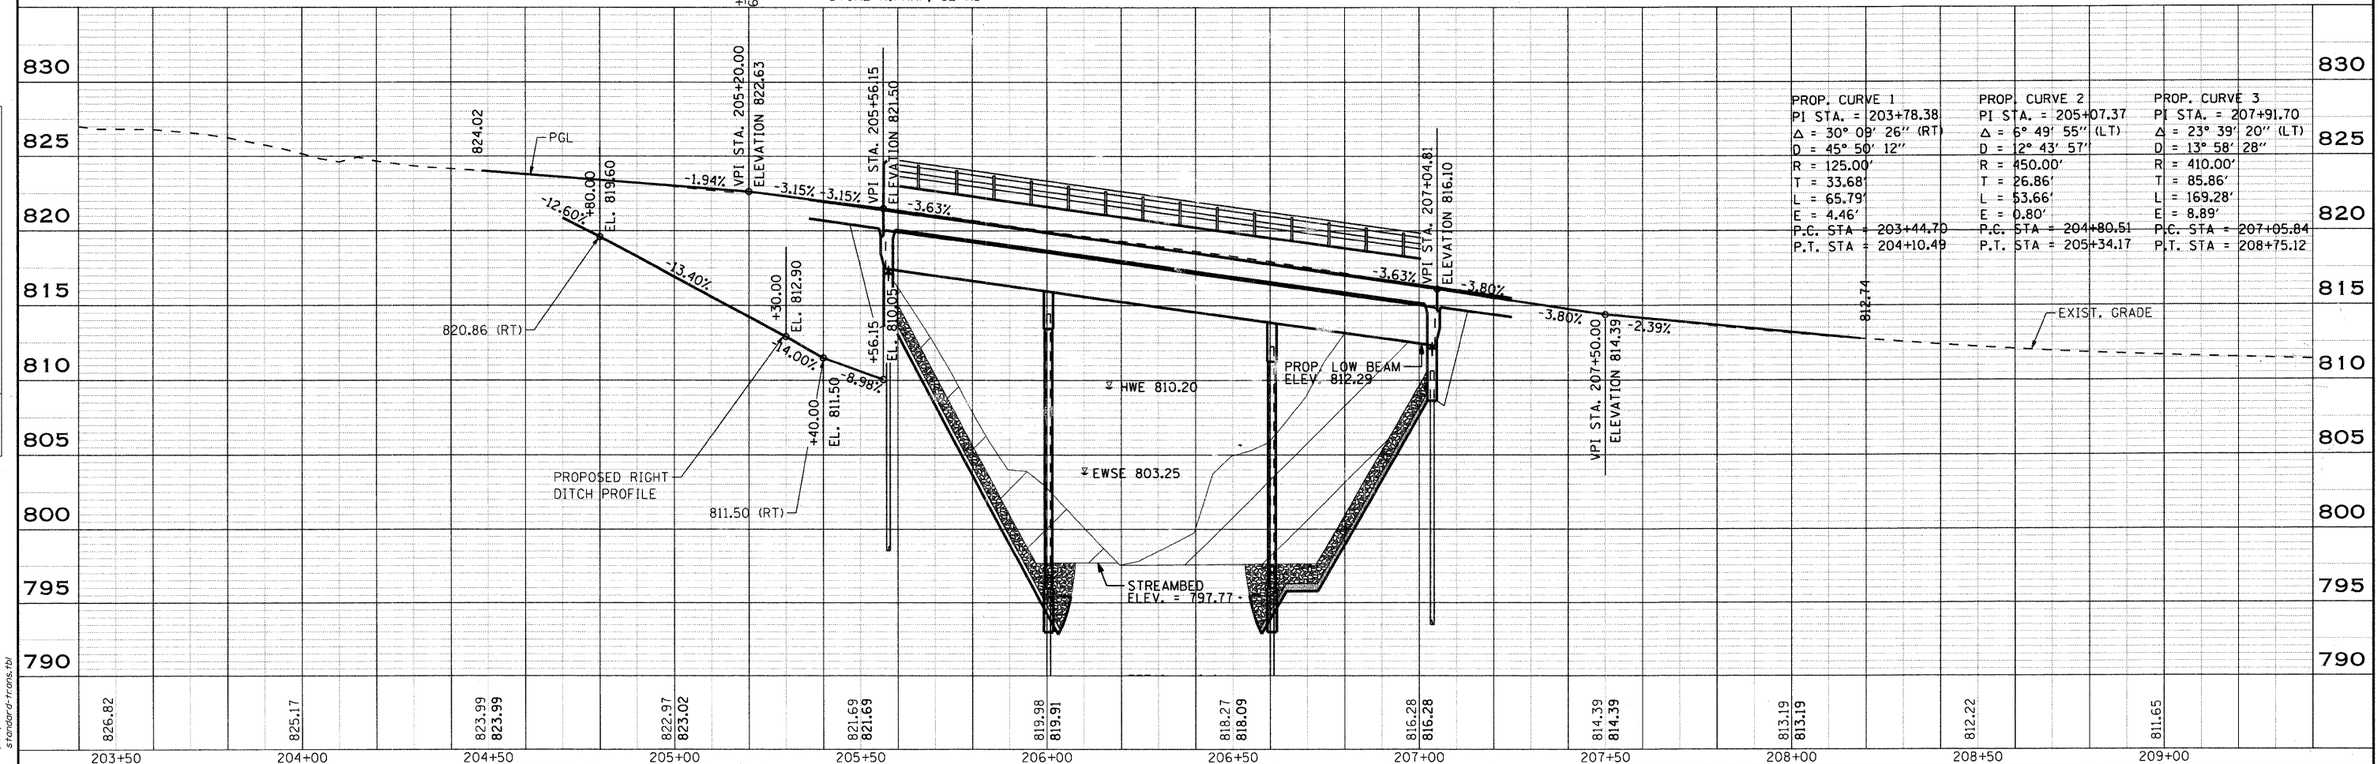

PLAN	BY	DATE
SURVEYED		
DRAFTED		
ALIGMENT CHECKED		
GRADES CHECKED		
R.O.W. MONUMENTS STAKED		
CADD FILE NAME		
NOTE BOOK		
NO.		

PROFILE	BY	DATE
SURVEYED		
DRAFTED		
GRADES CHECKED		
R.O.W. MONUMENTS STAKED		
STRUCTURE NO(S)/NS CK'KD		
NOTE BOOK		
NO.		

COMPANY NAME: SEC GROUP, INC.
PROJECT CONTACT: Robert G. Davies
CLIENT: Village of Wonder Lake
DATE PLOTTED: 12/15/2009 8:30:58 AM
FILE NAME: 080563_prpl01.dgn
PLOT DRIVER: pdf24
PEN TABLE: standard-trans.tbl

Illinois Professional Design Firm # 184-001106

SEC Group, Inc.
Engineering
Surveying
Planning
Landscape Architecture
McHenry • Yorkville • New Lenox • Chicago
www.secgroupinc.com

USER NAME = whood	DESIGNED -	REVISED -
	DRAWN -	REVISED -
PLOT SCALE = 1"=20'	CHECKED - SP	REVISED -
PLOT DATE = 12/15/2009	DATE - 11/18/09	REVISED -

VILLAGE OF WONDER LAKE

PLAN AND PROFILE
THOMPSON ROAD

SCALE: 1"=20' | SHEET NO. 1 OF 1 SHEETS | STA. 204+48 | TO STA. 208+94

F.A. RTE.	SECTION	COUNTY	TOTAL SHEETS	SHEET NO.
4081	06-00005-00-BR	McHENRY	45	8
		CONTRACT NO. 63409		
	ILLINOIS FED. AID PROJECT			