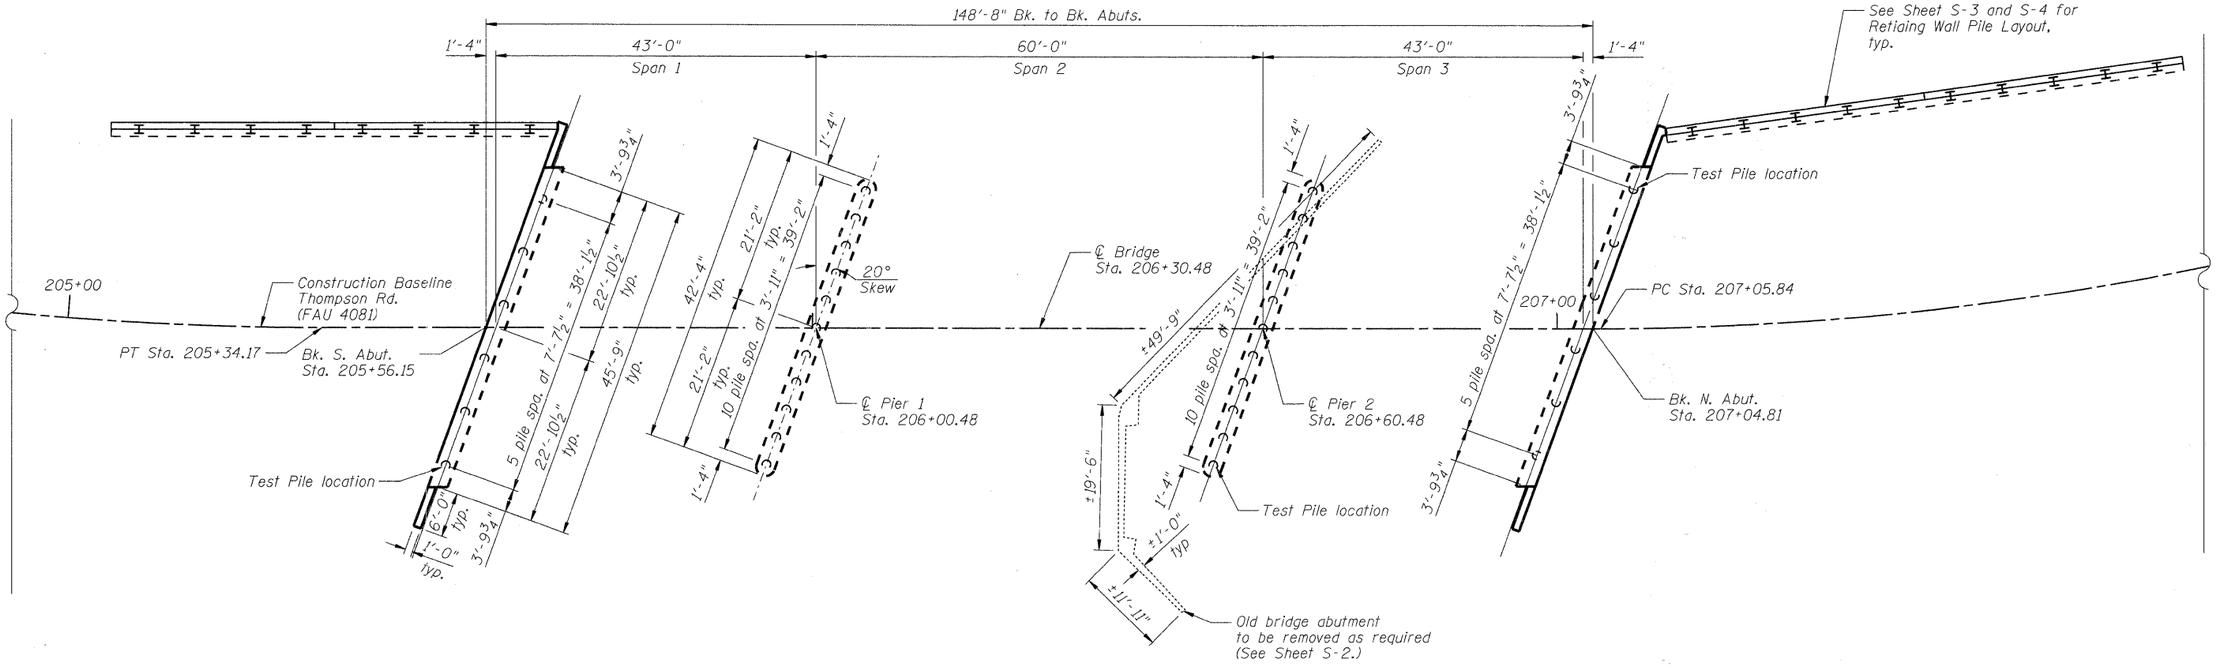

SUBSTRUCTURE LAYOUT

SUBSTRUCTURE LAYOUT PLAN

THOMPSON ROAD
OVER NIPPERSINK CREEK
SECTION NO. 06-00005-00-BR
McHENRY COUNTY
STATION 206+30.48
STRUCTURE NO. 056-6006

DATE: 11/18/09

DESIGNED	MGH/JPG
CHECKED	KMA
DRAWN	WJH
CHECKED	RGD

FILE NAME: 080563_Sub.dgn 11/30/2009
PLOT DRIVER: pdf.plt
PEN TABLE: standard-trans.tbl

Illinois Professional Design Firm # 184-000108
SEC GROUP, INC.
• Engineering • Surveying • Planning • Landscape Architecture
420 N. Front Street, McHenry, IL 60050
t. 815.385.1778 f. 815.385.1781
www.secgroupinc.com
• McHenry, IL • Yorkville, IL • New Lenox, IL • Chicago, IL

SHEET NO. S-5
S-25 SHEETS

F.A.U RTE.	SECTION	COUNTY	TOTAL SHEETS	SHEET NO.
4081	06-00005-00-BR	McHENRY	45	16
		CONTRACT NO. 63409		
FED. ROAD DIST. NO. 1	ILLINOIS	FED. AID PROJECT		