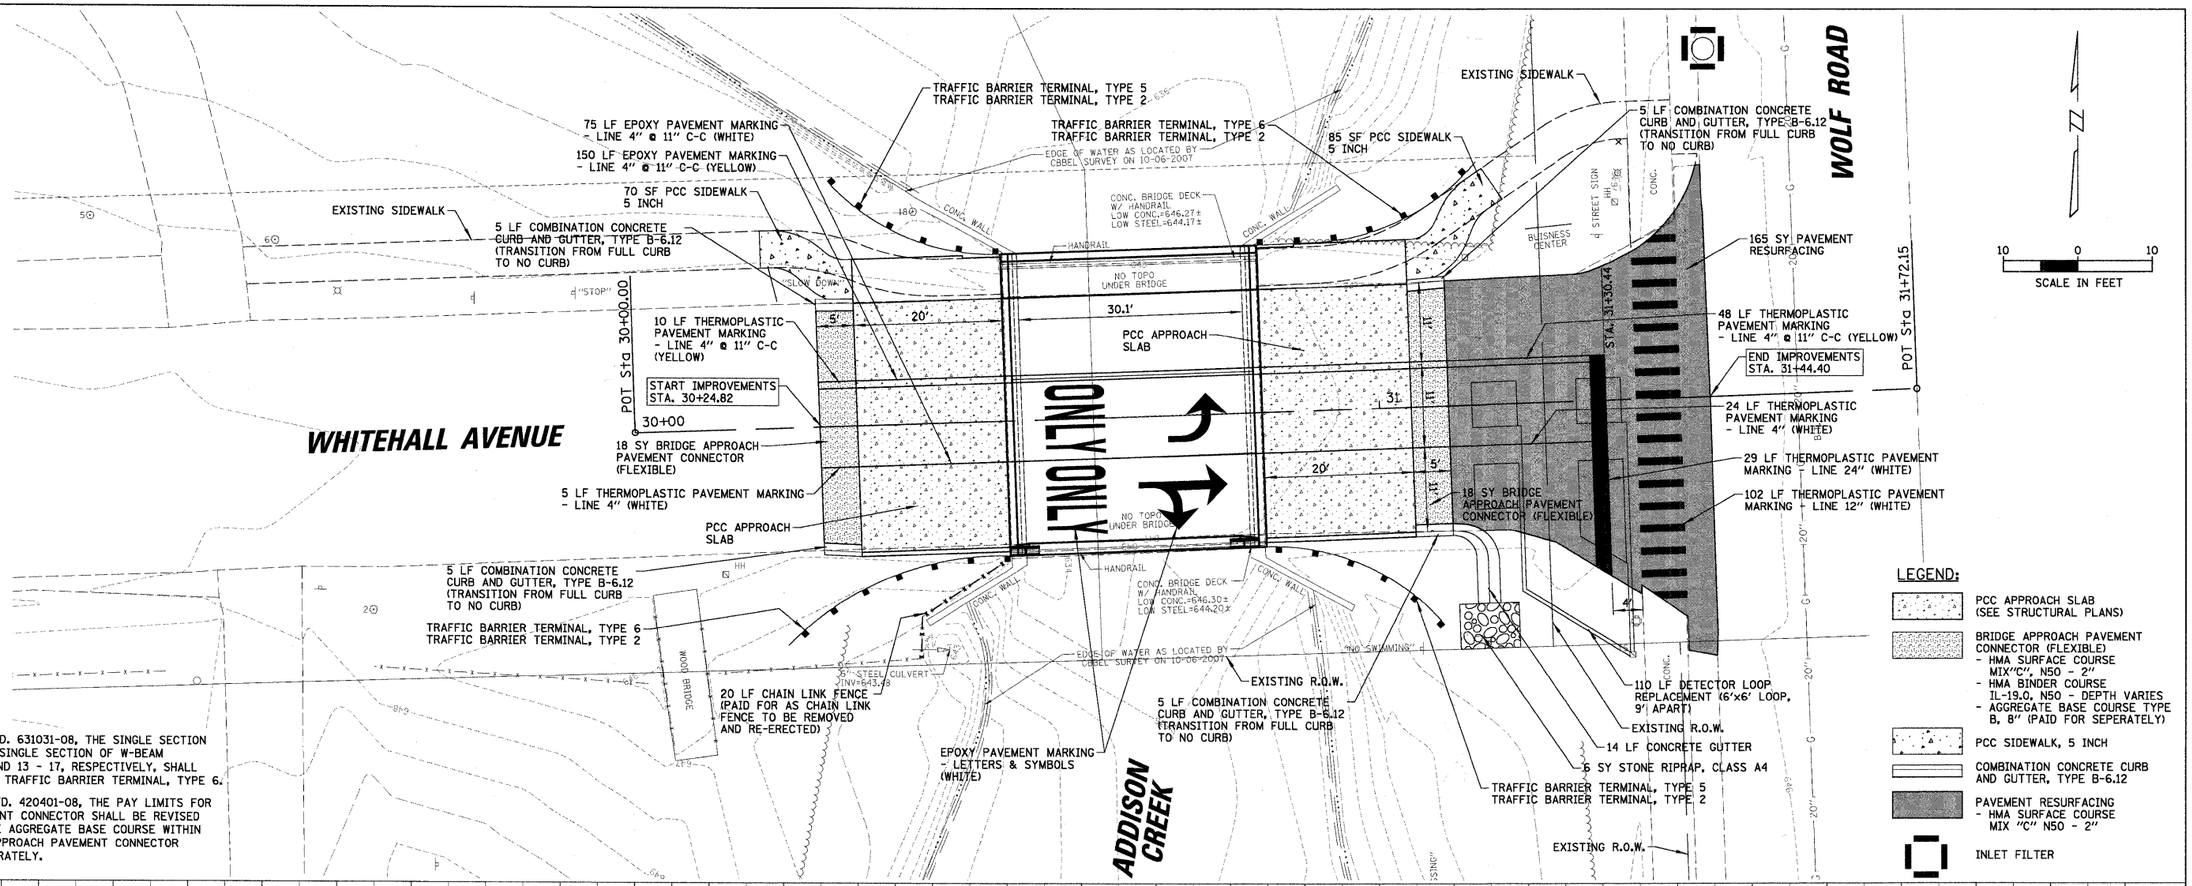

NOTES:

1. PER IDOT HIGHWAY STD. 631031-08, THE SINGLE SECTION OF THRIE BEAM AND THE SINGLE SECTION OF W-BEAM BETWEEN POSTS 7 - 11 AND 13 - 17, RESPECTIVELY, SHALL BE ELIMINATED FROM THE TRAFFIC BARRIER TERMINAL, TYPE 6.

2. PER IDOT HIGHWAY STD. 420401-08, THE PAY LIMITS FOR BRIDGE APPROACH PAVEMENT CONNECTOR SHALL BE REVISED TO 5'. THE COST FOR THE AGGREGATE BASE COURSE WITHIN THE LIMITS OF BRIDGE APPROACH PAVEMENT CONNECTOR SHALL BE PAID FOR SEPERATELY.

PLAN — SURVEYED, PLOTTED, ALIGNMENT CHECKED, GRADES CHECKED, NOTE BOOK, NO., DATE, BY

PROFILE — SURVEYED, PLOTTED, GRADES CHECKED, ALIGNMENT CHECKED, NOTE BOOK, NO., STRUCTURE NOTATIONS CHKD

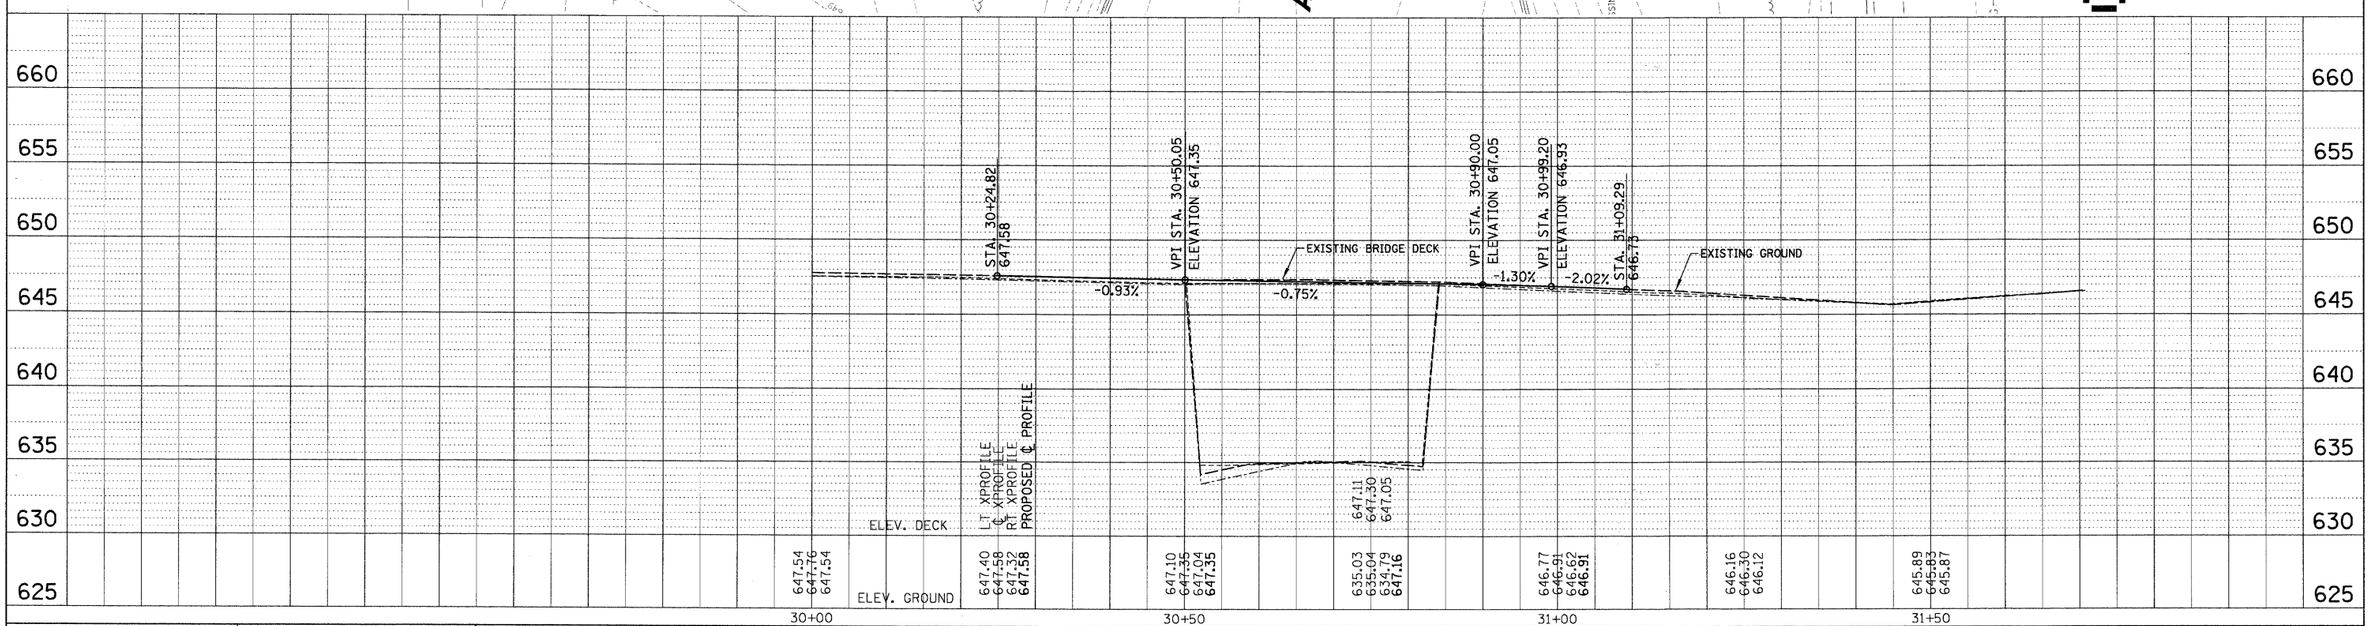

FILE NAME = N:\NORTHLAKE\940032HR204\Civil\rpp_940032hr204.sht	USER NAME = EDTODA	DESIGNED - AMP	REVISED -
		DRAWN - EDT	REVISED -
	PLOT SCALE = 10'	CHECKED - MEW	REVISED -
	PLOT DATE = 12/16/2009	DATE - 09/30/09	REVISED -

STATE OF ILLINOIS
DEPARTMENT OF TRANSPORTATION

PROPOSED ROADWAY PLAN AND PROFILE
WHITEHALL AVENUE

SCALE: | SHEET NO. OF SHEETS | STA. | TO STA.

F.A. RTE.	SECTION	COUNTY	TOTAL SHEETS	SHEET NO.
----	09-00071-00-BR	COOK	31	8
		CONTRACT NO. 63437		
		ILLINOIS FED. AID PROJECT		