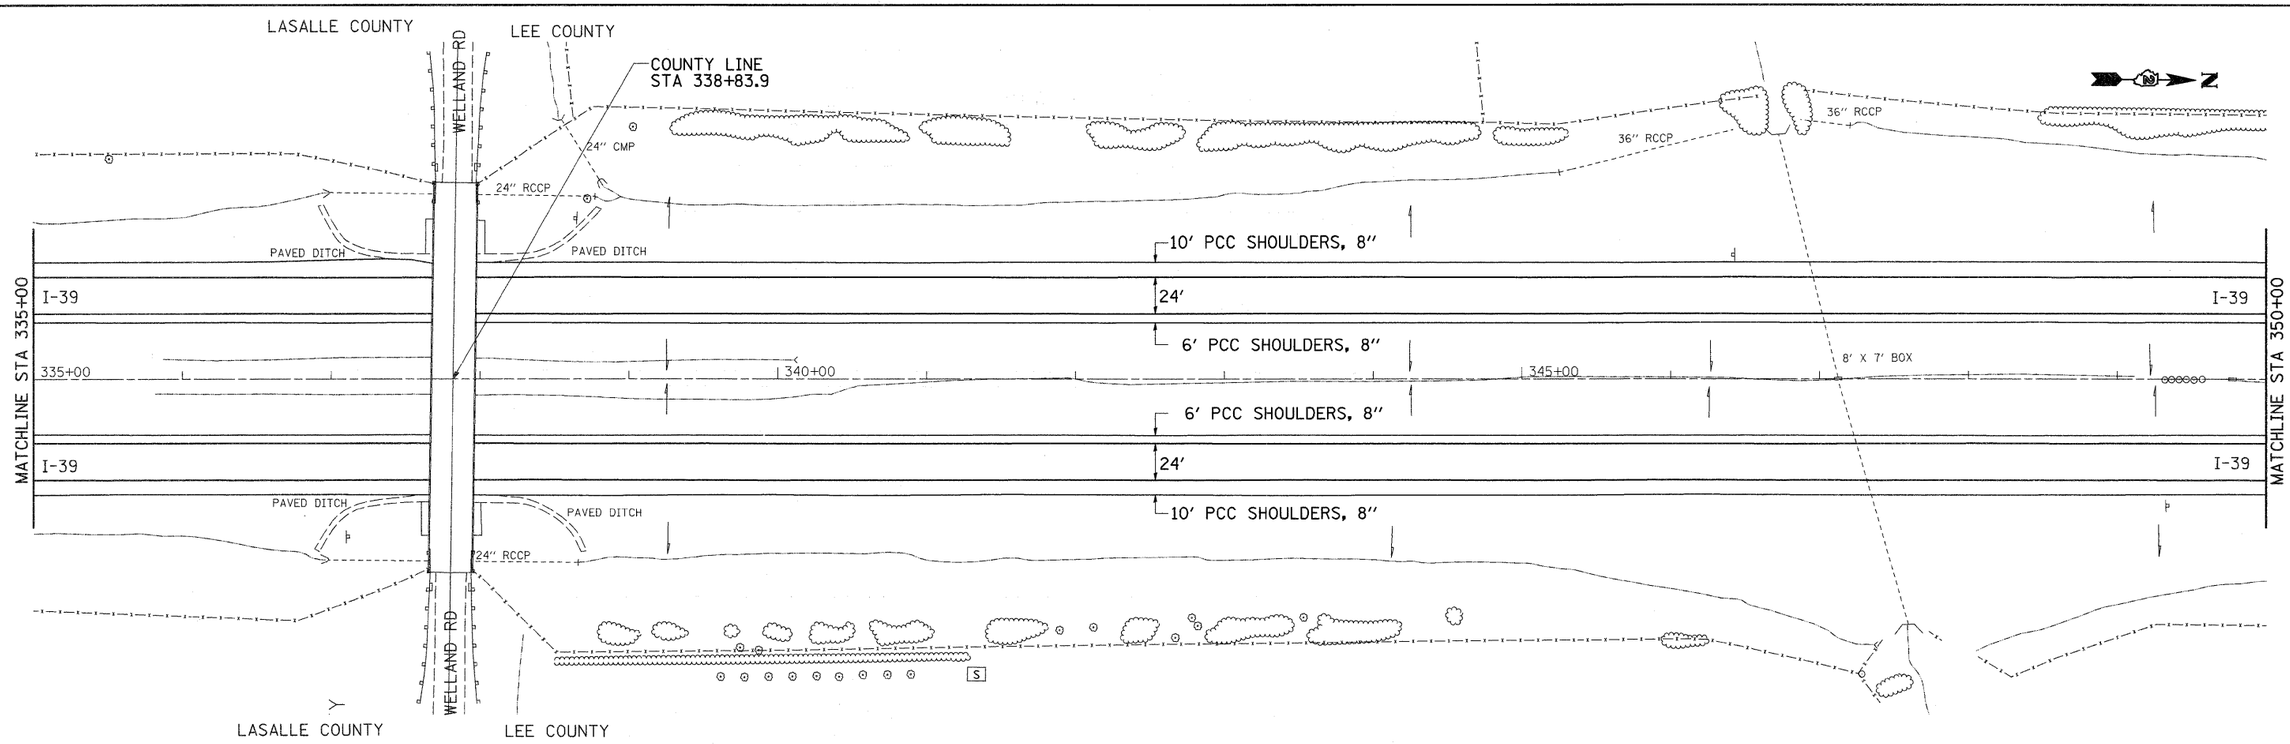

FILE NAME = c:\pw_work\PWIDOT\DOSSDD\d0162099\D202100-sht-plan.dgn	USER NAME = dossdd	DESIGNED -	REVISED -
		DRAWN -	REVISED -
	PLOT SCALE = 50.0000 ' / IN.	CHECKED -	REVISED -
	PLOT DATE = Mon Oct 19 13:28:16 2009	DATE -	REVISED -

STATE OF ILLINOIS
DEPARTMENT OF TRANSPORTATION

I-39
PLAN SHEET

SCALE: | SHEET NO. OF SHEETS | STA. | TO STA.

F.A.I RTE.	SECTION	COUNTY	TOTAL SHEETS	SHEET NO.
39	(103-1, 103-2)SHLD	LEE	60	19
		CONTRACT NO. 64F82		
	ILLINOIS FED. AID PROJECT			