LEGEND

HMA BUTT JOINT

PROPOSED DITCH FLOW LINE

TEMPORARY DITCH CHECK

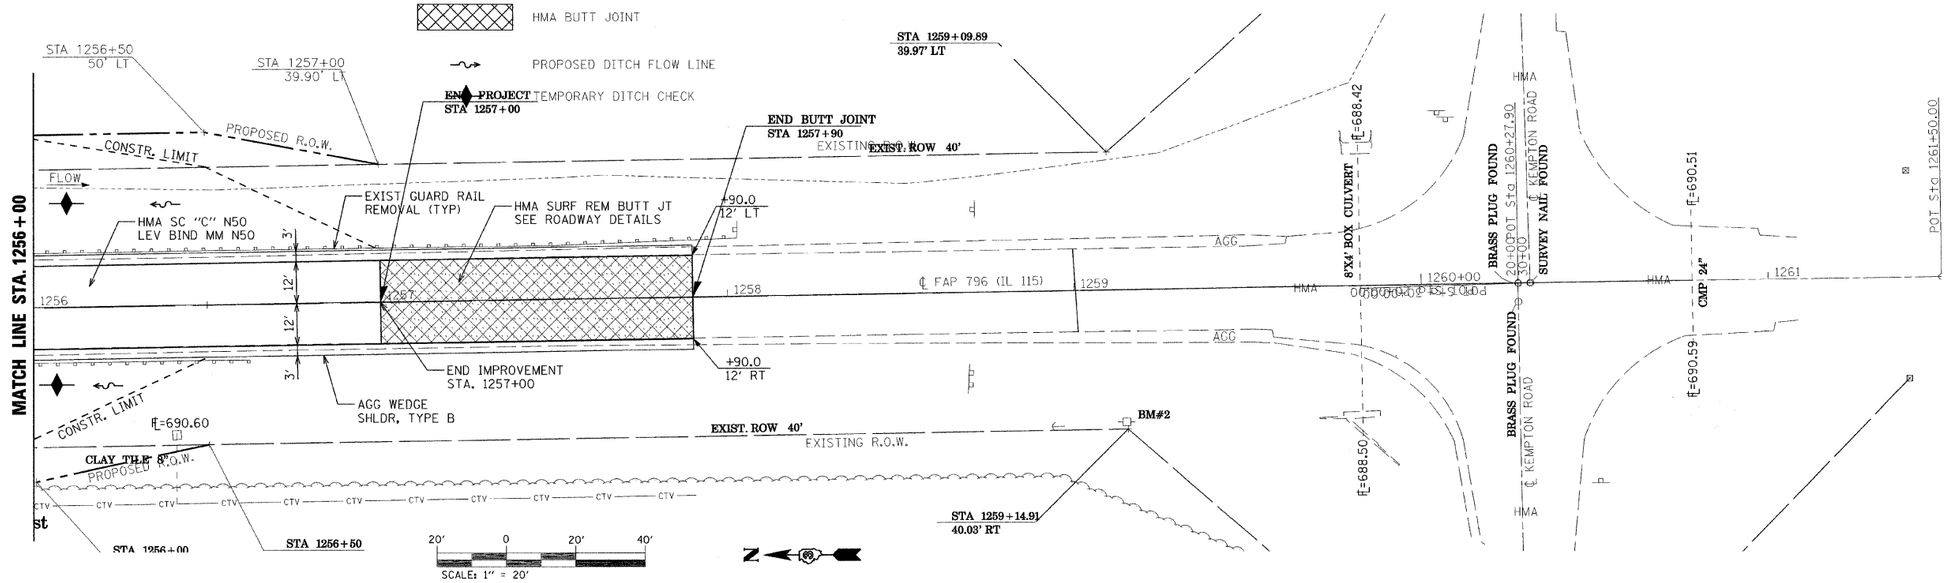

PROFILE

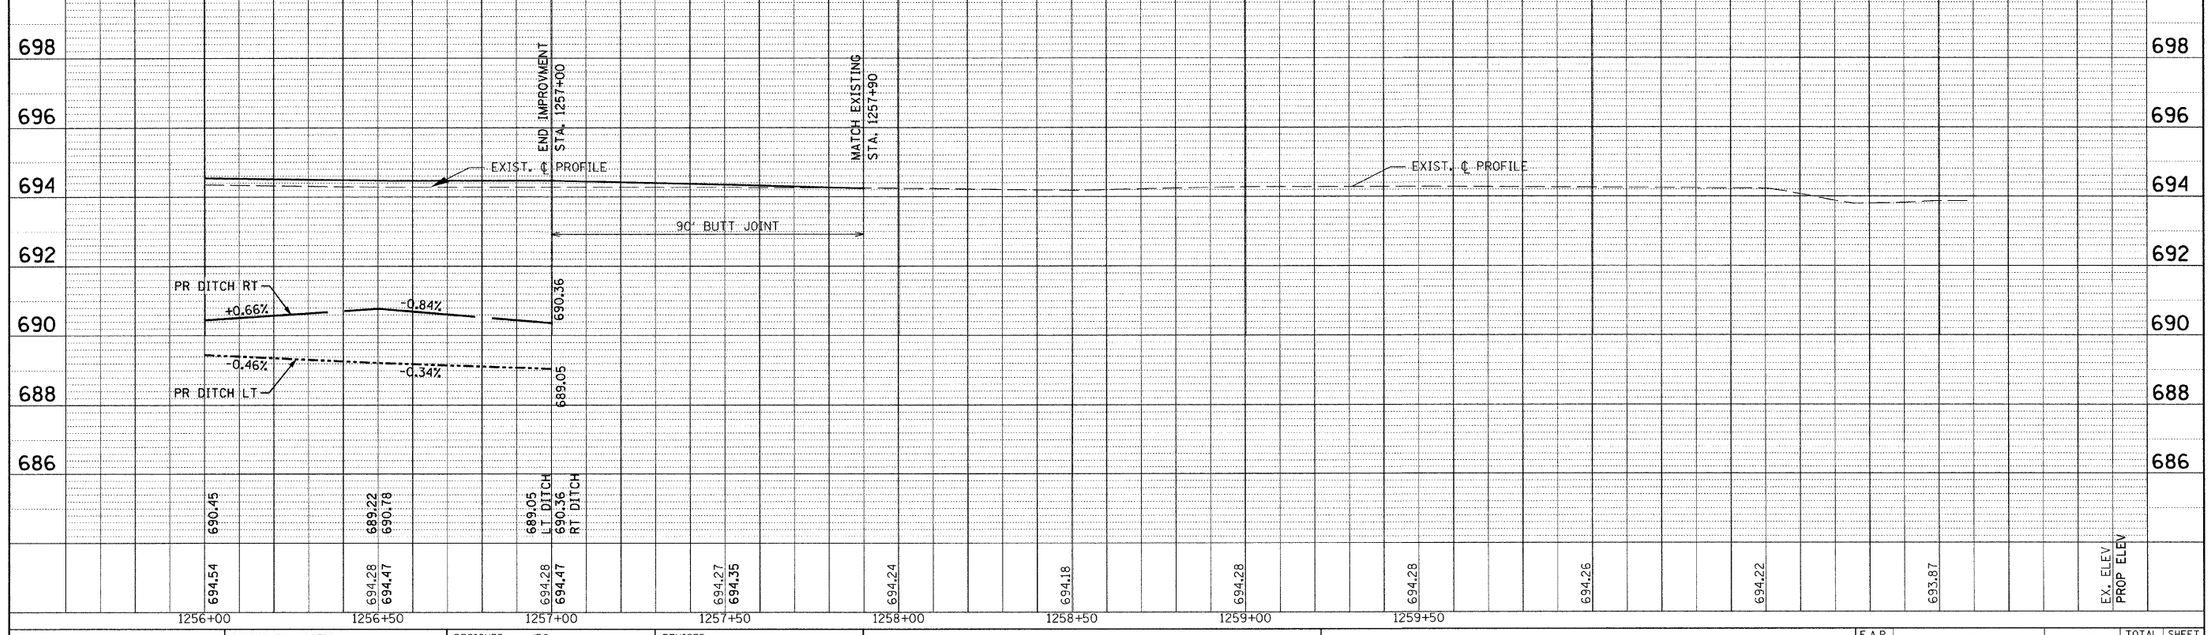

FILE NAME = $FILEL$	USER NAME = $USER$	DESIGNED - JDC	REVISED -
	PLOT SCALE = $SCALE$	DRAWN - JDC	REVISED -
	PLOT DATE = $DATE$	CHECKED - DJC	REVISED -
		DATE - 10/24/09	REVISED -

STATE OF ILLINOIS
DEPARTMENT OF TRANSPORTATION

PLAN AND PROFILE

SCALE: 1" = 20' | SHEET NO. 4 OF 4 SHEETS | STA. 1256+00 TO STA. 1257+90

F.A.P. RTE.	SECTION	COUNTY	TOTAL SHEETS	SHEET NO.
796	104 I & 105 BR-1	FORD	51	10
		CONTRACT NO. 66848		
FED. ROAD DIST. NO.	ILLINOIS	FED. AID PROJECT		

PLAN: SURVEYED, PLOTTED, ALIGNMENT, NOTE BOOK, NO., DATE, BY, CADD FILE NAME

PROFILE: SURVEYED, PLOTTED, GRADES CHECKED, ALIGNMENT, STRUCTURE ADDITIONS DRAWN