| FINAL SURVEY | | BY | DATE |
|---|---|---|---|
| NOTE BOOK | SURVEYED | | |
| NO. | PLOTTED | | |
| | TRIANGULATE | | |
| | AREAS | | |
| | AREAS CHECKED | | |

| ORIGINAL SURVEY | | BY | DATE |
|---|---|---|---|
| NOTE BOOK | SURVEYED | | |
| NO. | PLOTTED | | |
| | TRIANGULATE | | |
| | AREAS | | |
| | AREAS CHECK | | |

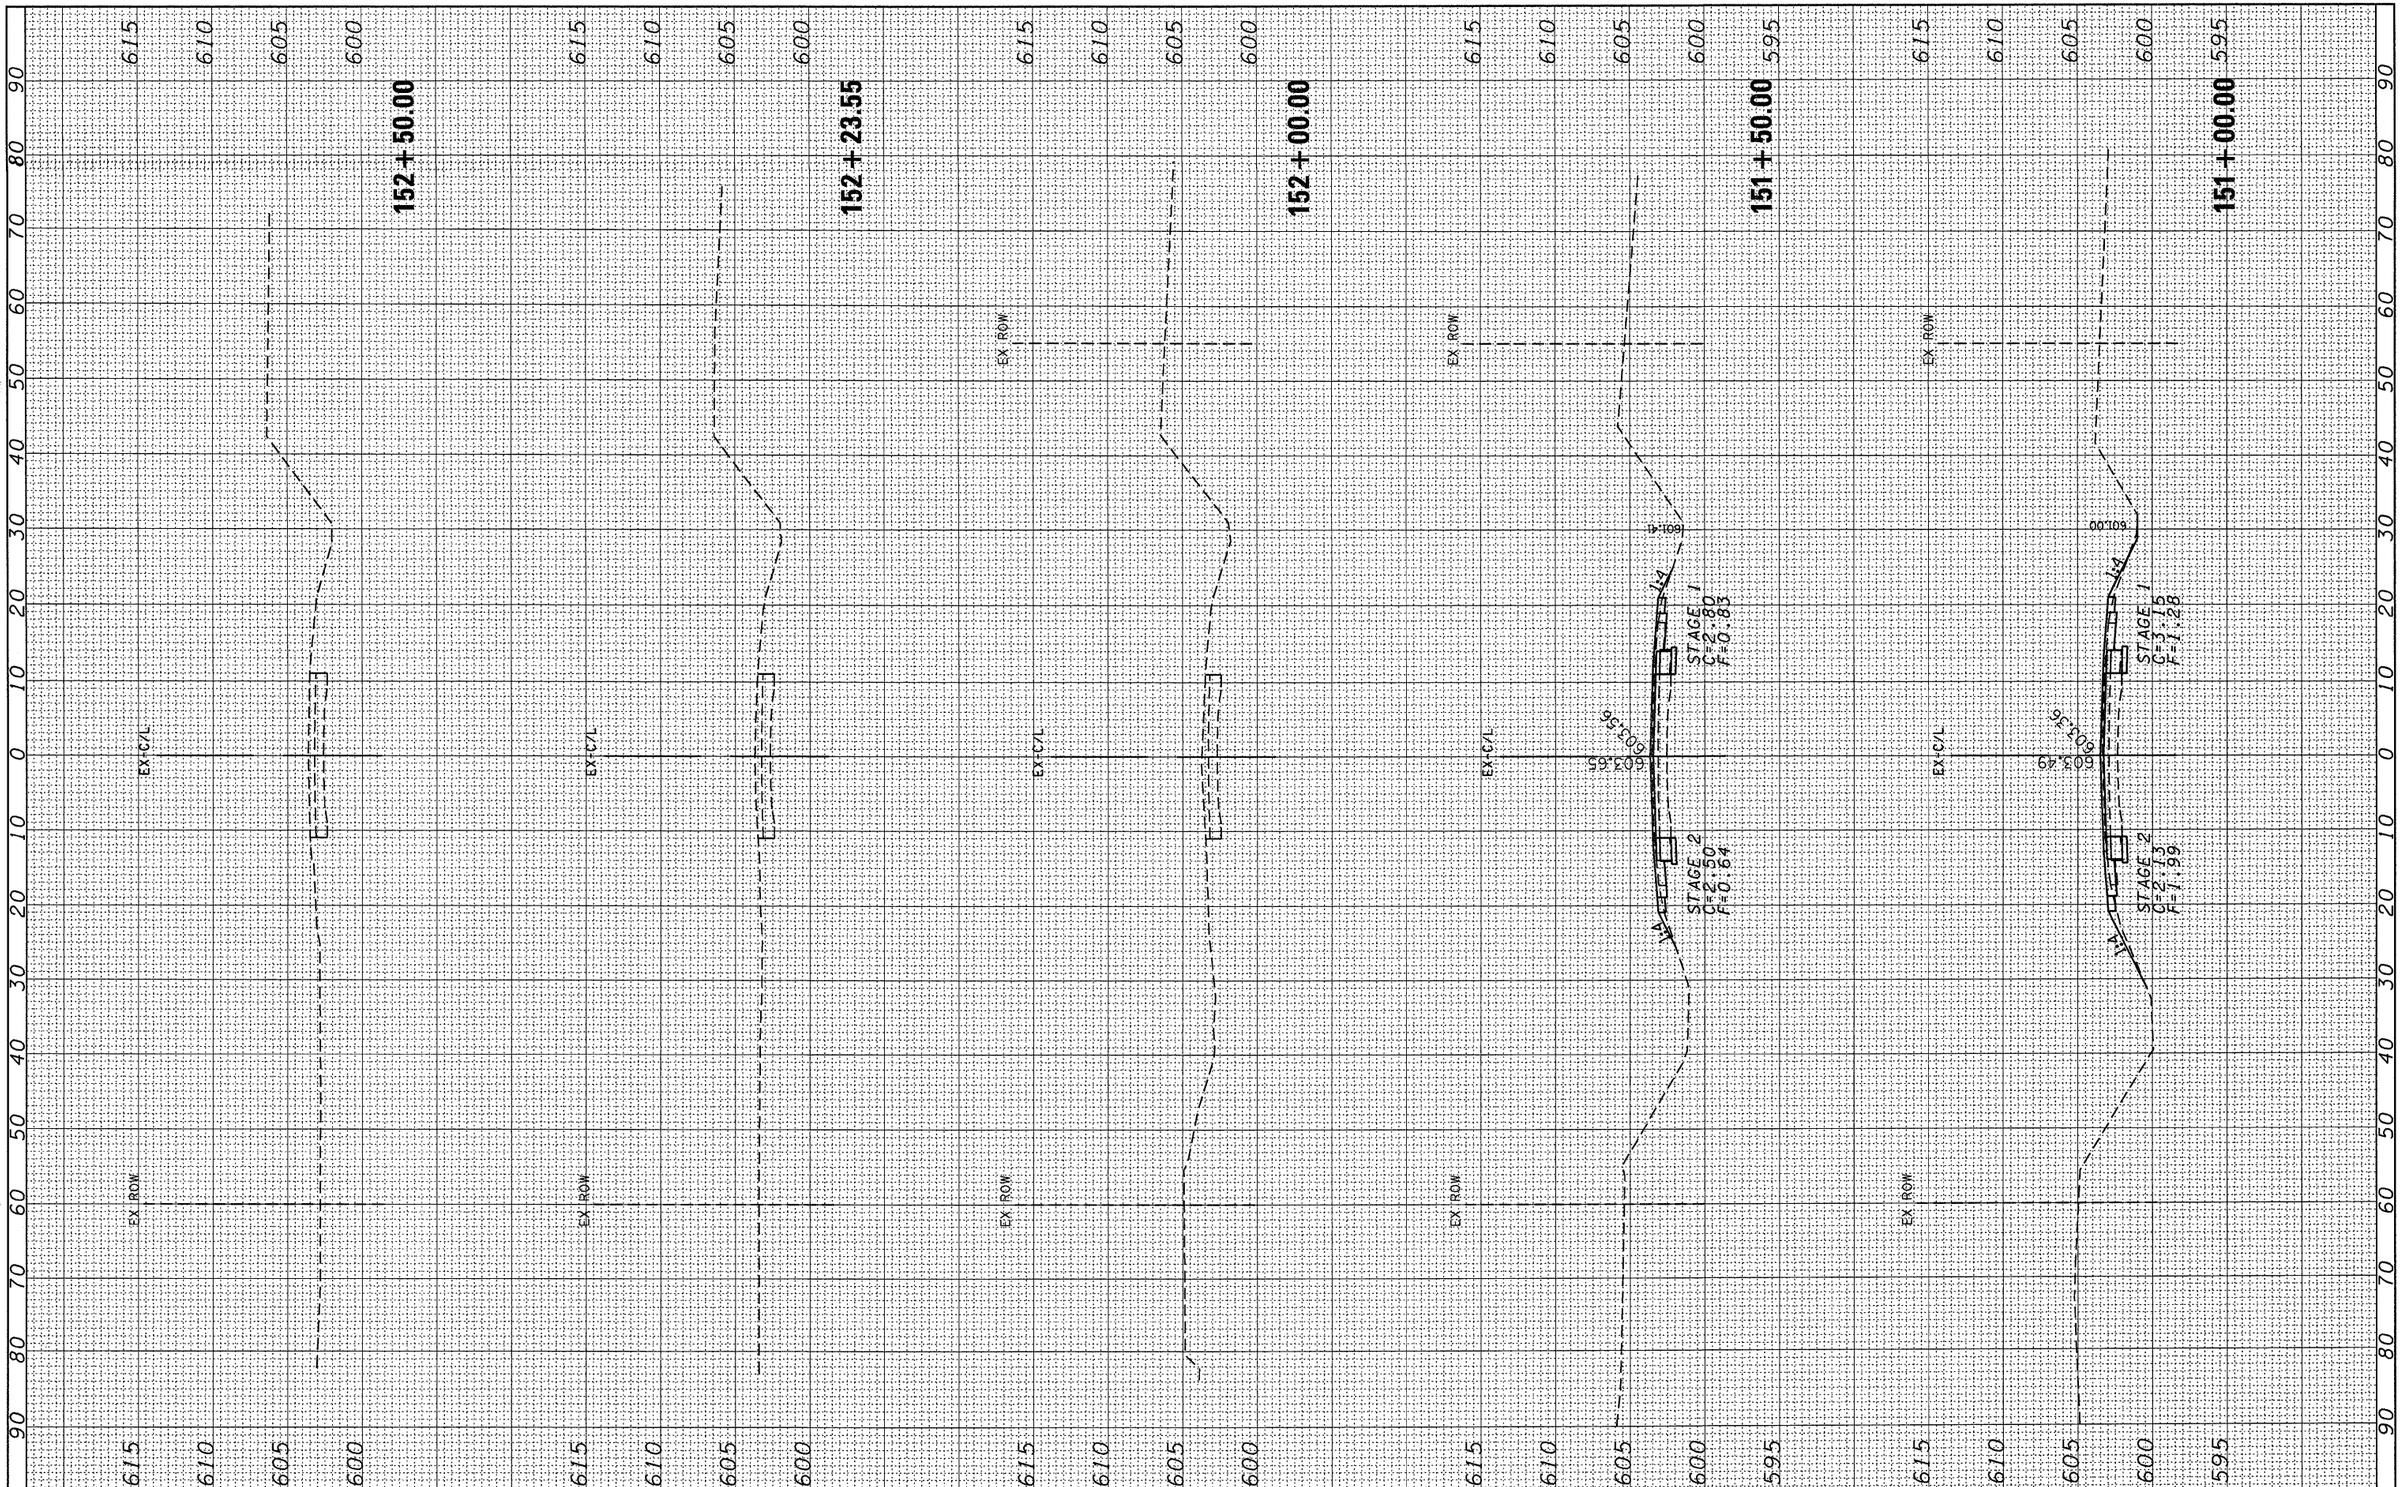


| | | | |
|---|---|---|---|
| FILE NAME = c:\pw_work\PWIDOT\DUNCANBD\dms31838\XSHT_71NIC_.dgn | USER NAME = duncanbd | DESIGNED - | REVISED - |
| | | DRAWN - | REVISED - |
| | PLOT SCALE = 10.0000 ' / IN. | CHECKED - | REVISED - |
| | PLOT DATE = Dec 08, 2009 - 10:45:16 AM | DATE - | REVISED - |

**STATE OF ILLINOIS**
**DEPARTMENT OF TRANSPORTATION**

**CROSS SECTIONS**

SCALE: | SHEET NO. OF SHEETS | STA. 151+00.00 TO STA. 152+50.00

| F.A.P RTE. | SECTION | COUNTY | TOTAL SHEETS | SHEET NO. |
|---|---|---|---|---|
| 311 | (5)N | LASALLE | 39 | 38 |
| | | CONTRACT NO. 66857 | | |
| FED. ROAD DIST. NO. | ILLINOIS | FED. AID PROJECT | | |