BM #1 2"x2" WOODEN HUB, STA. 1+00 LT ELEV. 100.00
BM #2 2"x2" WOODEN HUB, STA. 1±75 RT. ELEV. 99.27
BM #2 2"x2" WOODEN HUB, STA. 1±60 RT. ELEV. 103.35

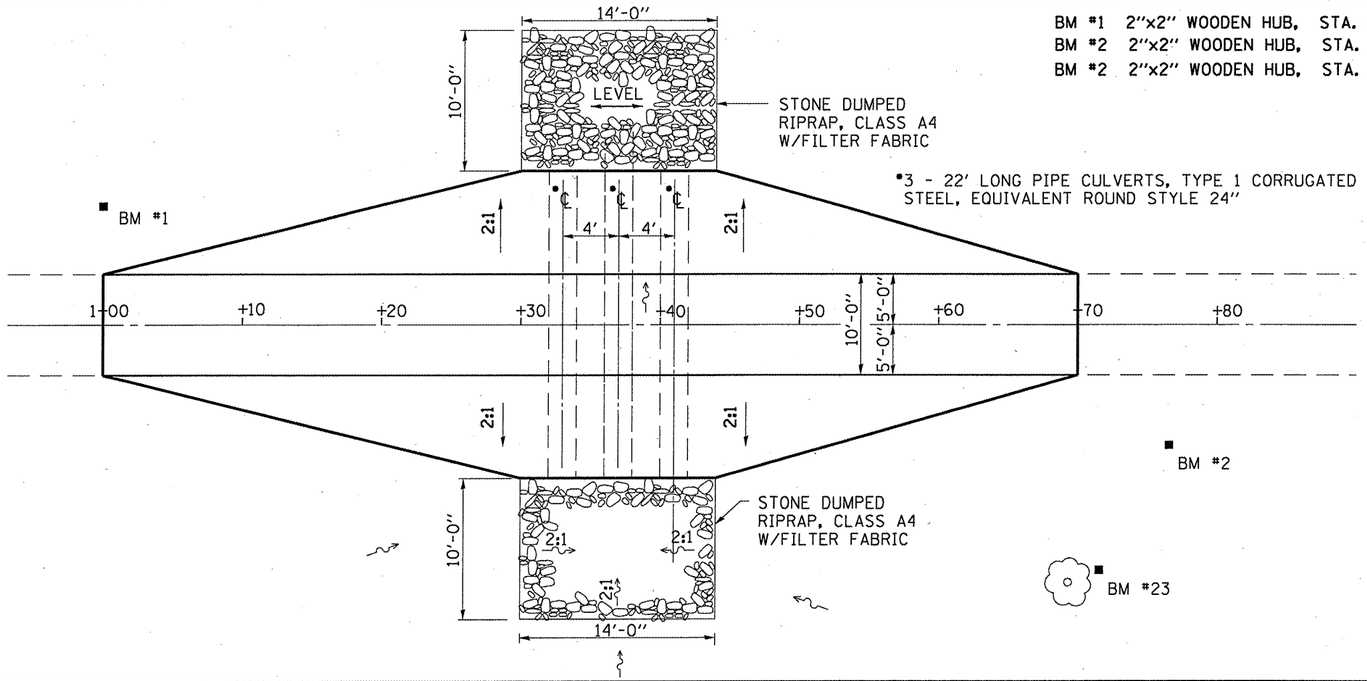

DESCRIPTION OF WORK

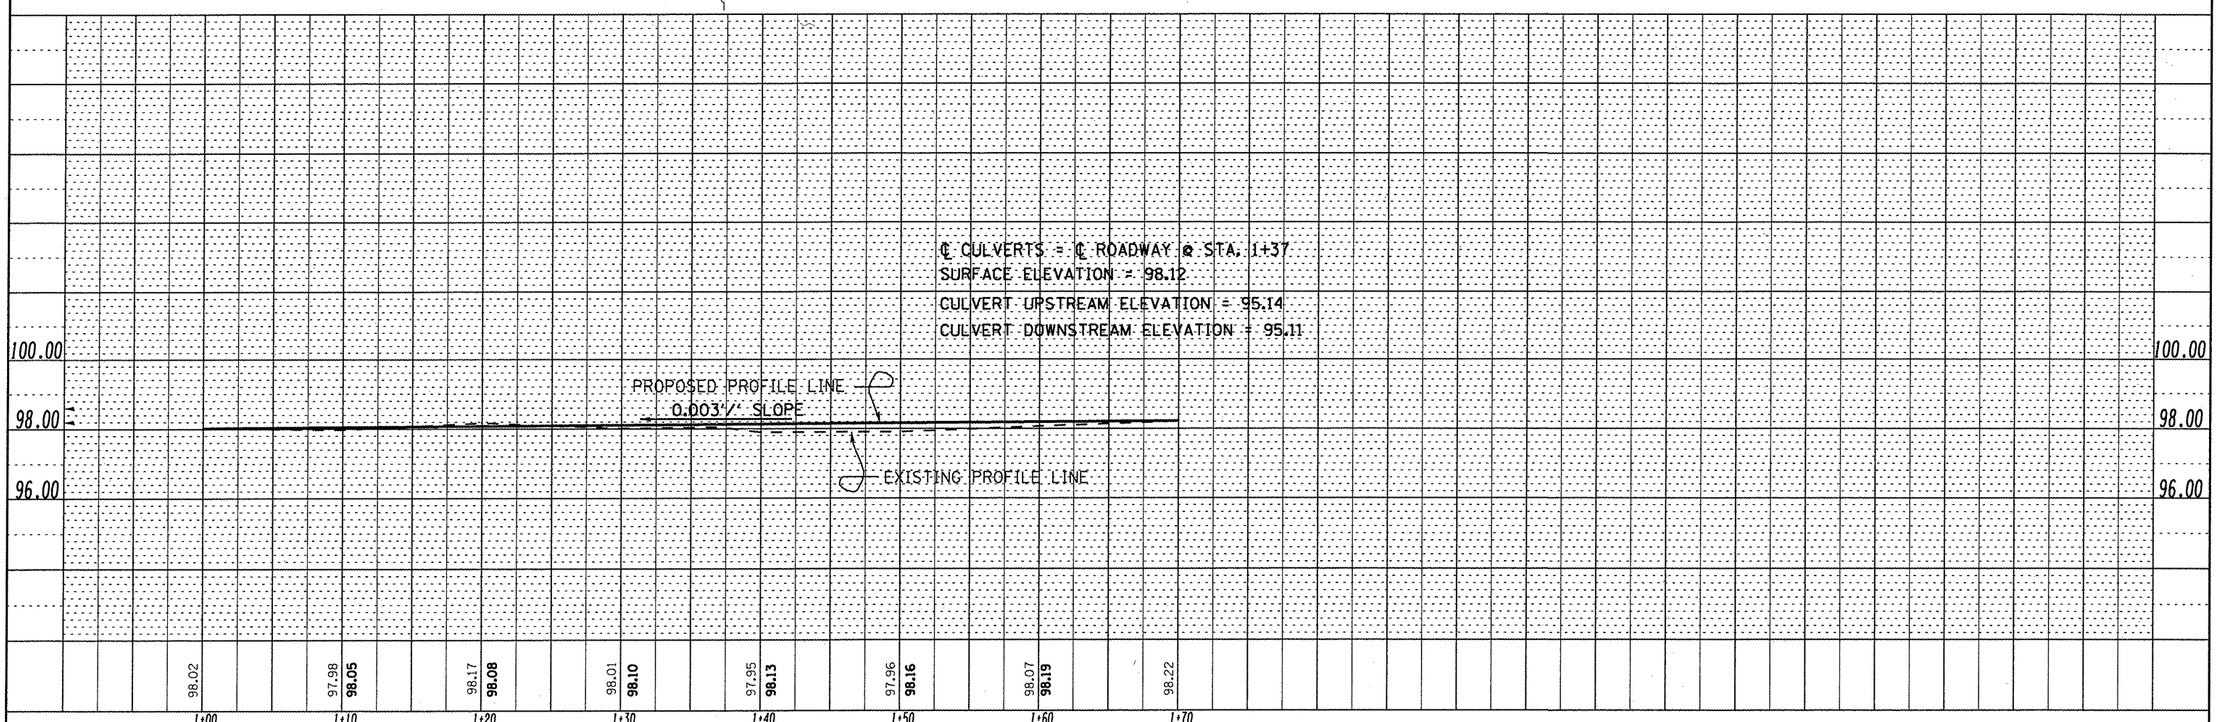

PLAN: SURVEYED / PLOTTED / ALIGNMENT CHECKED / RI. OF WAY CHECKED / CADD FILE NAME / NOTE BOOK NO. / BY / DATE

PROFILE: SURVEYED / PLOTTED / GRADES CHECKED / B.M. NOTED / STRUCTURE NOTATNS CHKD / NOTE BOOK NO. / BY / DATE

FILE NAME = c:\pw_work\pwidot\woodshankrl\d0168300\D366996-details.dgn	USER NAME = woodshankrl	DESIGNED - ___	REVISED - ___
		DRAWN - ___	REVISED - ___
	PLOT SCALE = 100.0000 ' / IN.	CHECKED - ___	REVISED - ___
	PLOT DATE = Dec 01, 2009 - 07:30:27 AM	DATE - _____	REVISED - ___

STATE OF ILLINOIS
DEPARTMENT OF TRANSPORTATION

PLAN AND PROFILE
LOW WATER CROSSING (A)

SCALE: _____ | SHEET NO. 1 OF 1 SHEETS | STA. 1+00 TO STA. 1+80

F.A.P. RTE.	SECTION	COUNTY	TOTAL SHEETS	SHEET NO.
326	(111)I-6	GRUNDY	10	6
		CONTRACT NO. 66996		
FED. ROAD DIST. NO. _	ILLINOIS			