FAP RTE	SECTION	COUNTY	TOTAL SHEETS	SHEET NO.
	60-15, 60-15B	MADISON	474	327
STA.		TO STA.		
FED. ROAD DIST. NO.		ILLINOIS	FED. AID PROJECT	
			CONTRACT NO. 76323	

6/29/2007

FINAL SURVEY — NOTE BOOK — NO. — SURVEYED — PLOTTED — CHECKED — BY — DATE

ORIGINAL SURVEY — NOTE BOOK — NO. — SURVEYED — PLOTTED — CHECKED — BY — DATE

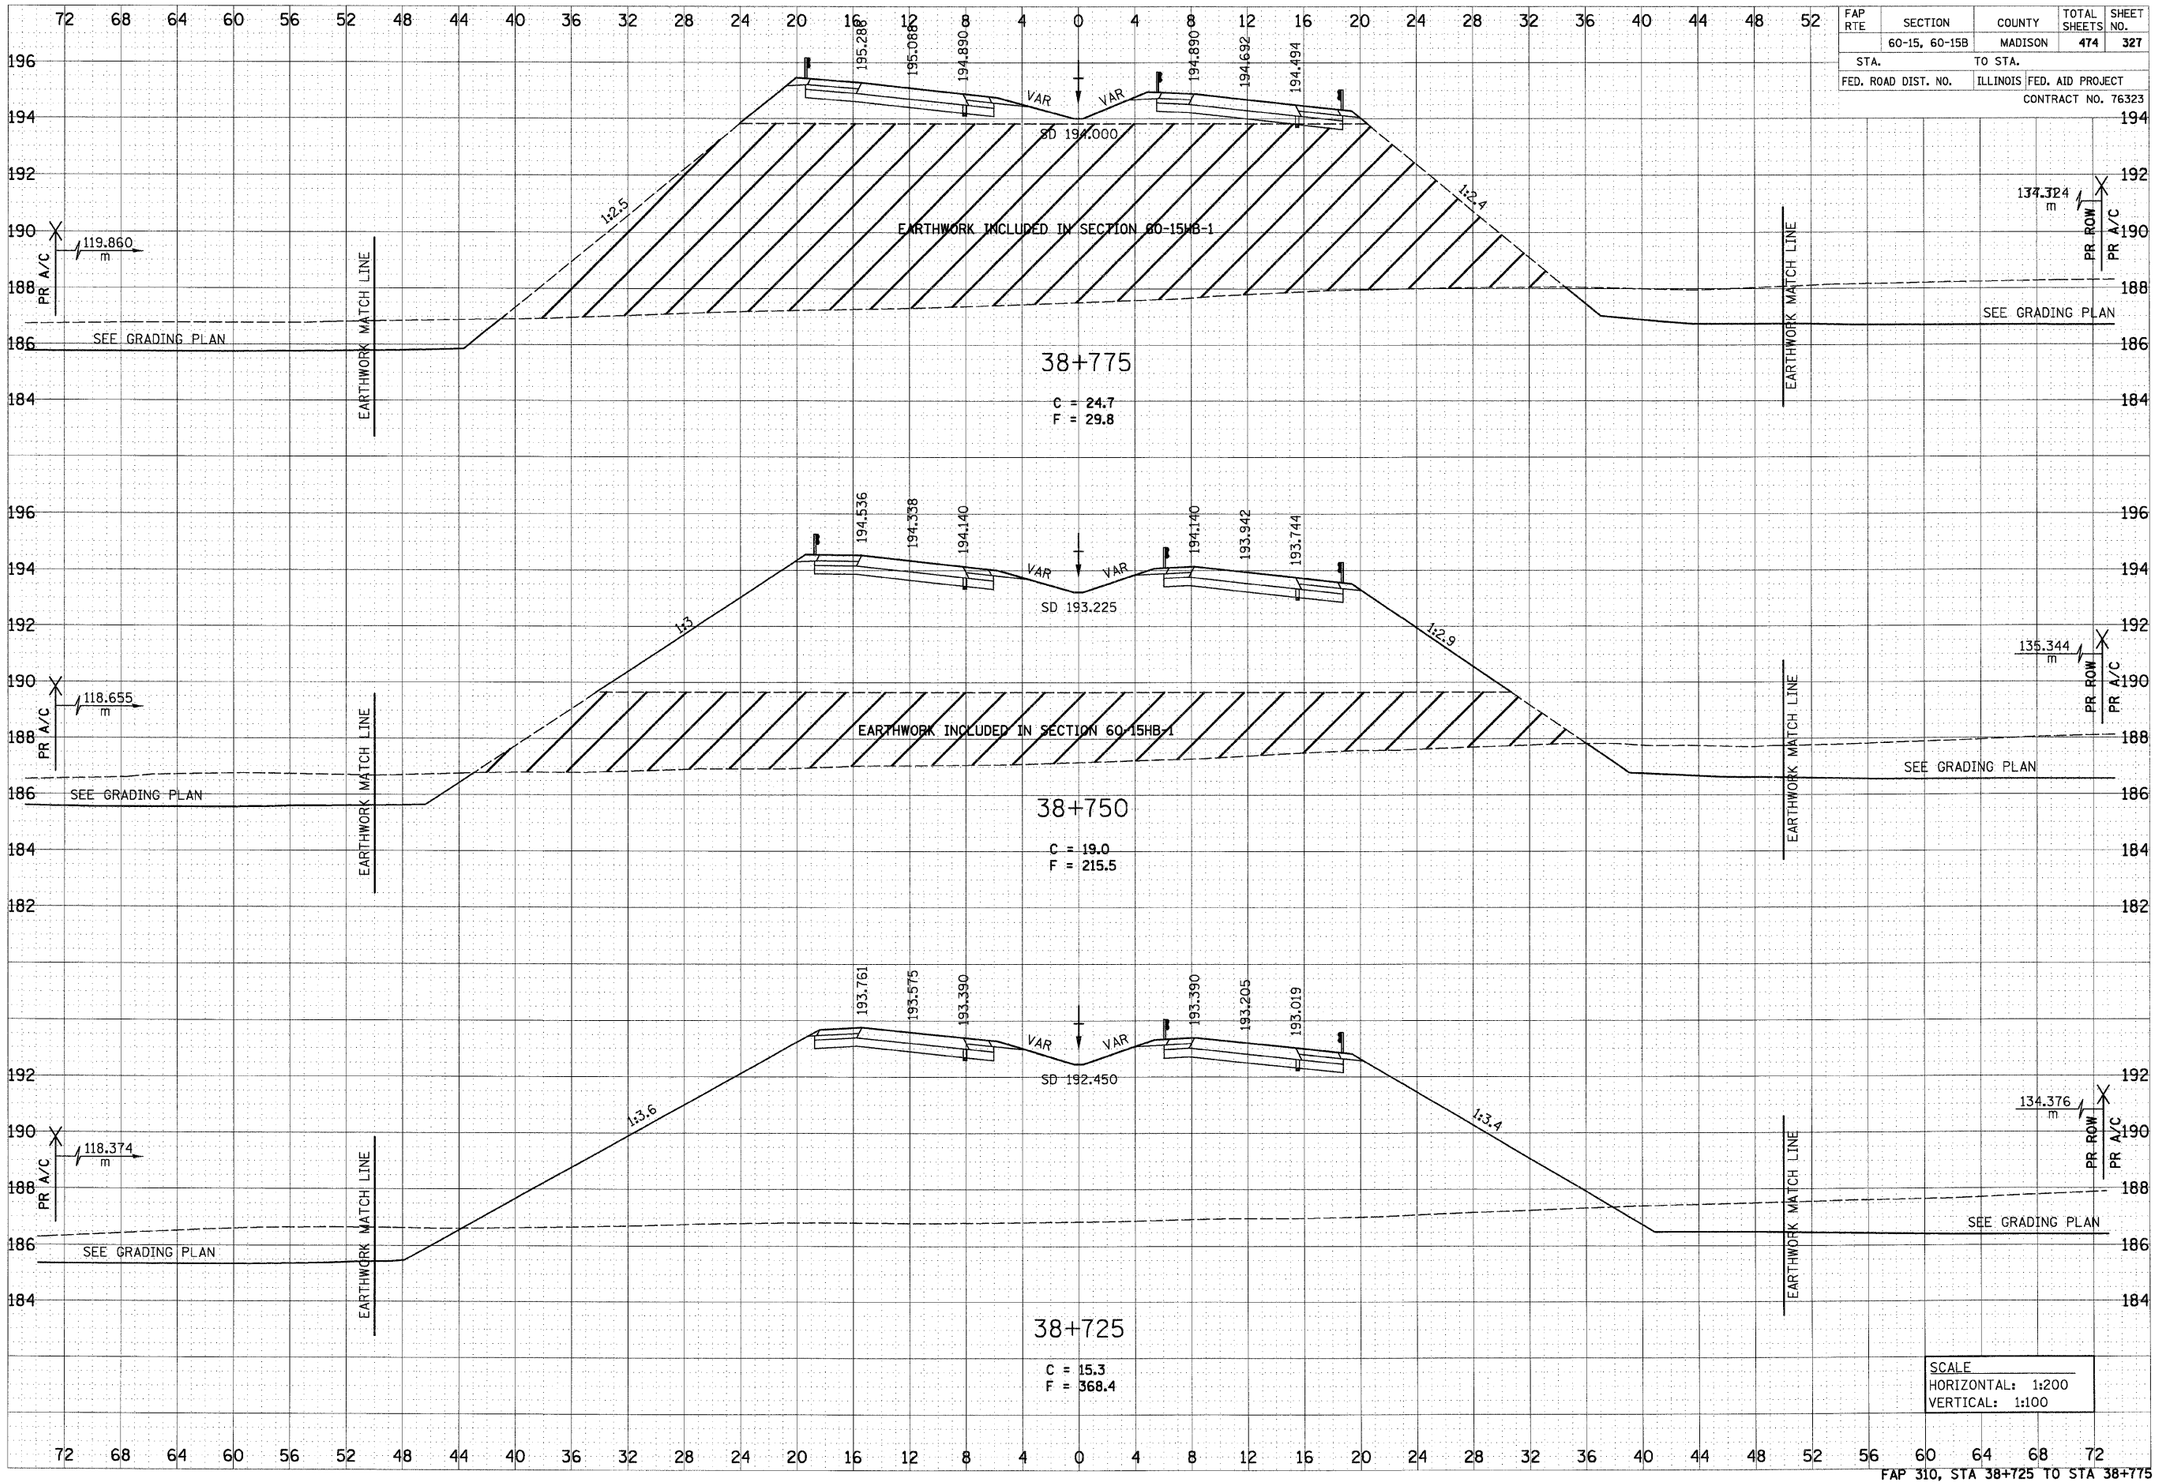

FAP 310, STA 38+725 TO STA 38+775

p:\00files\02024\design\crosssections\xsec015c.dgn