PLAN | SURVEYED | DRAWN | ALIGNMENT CHECKED | RT. OF WAY CHECKED | CADD FILE NAME | NOTE BOOK | NO. | BY | DATE

PROPOSED STORM SEWER PROFILE - LEFT SIDE

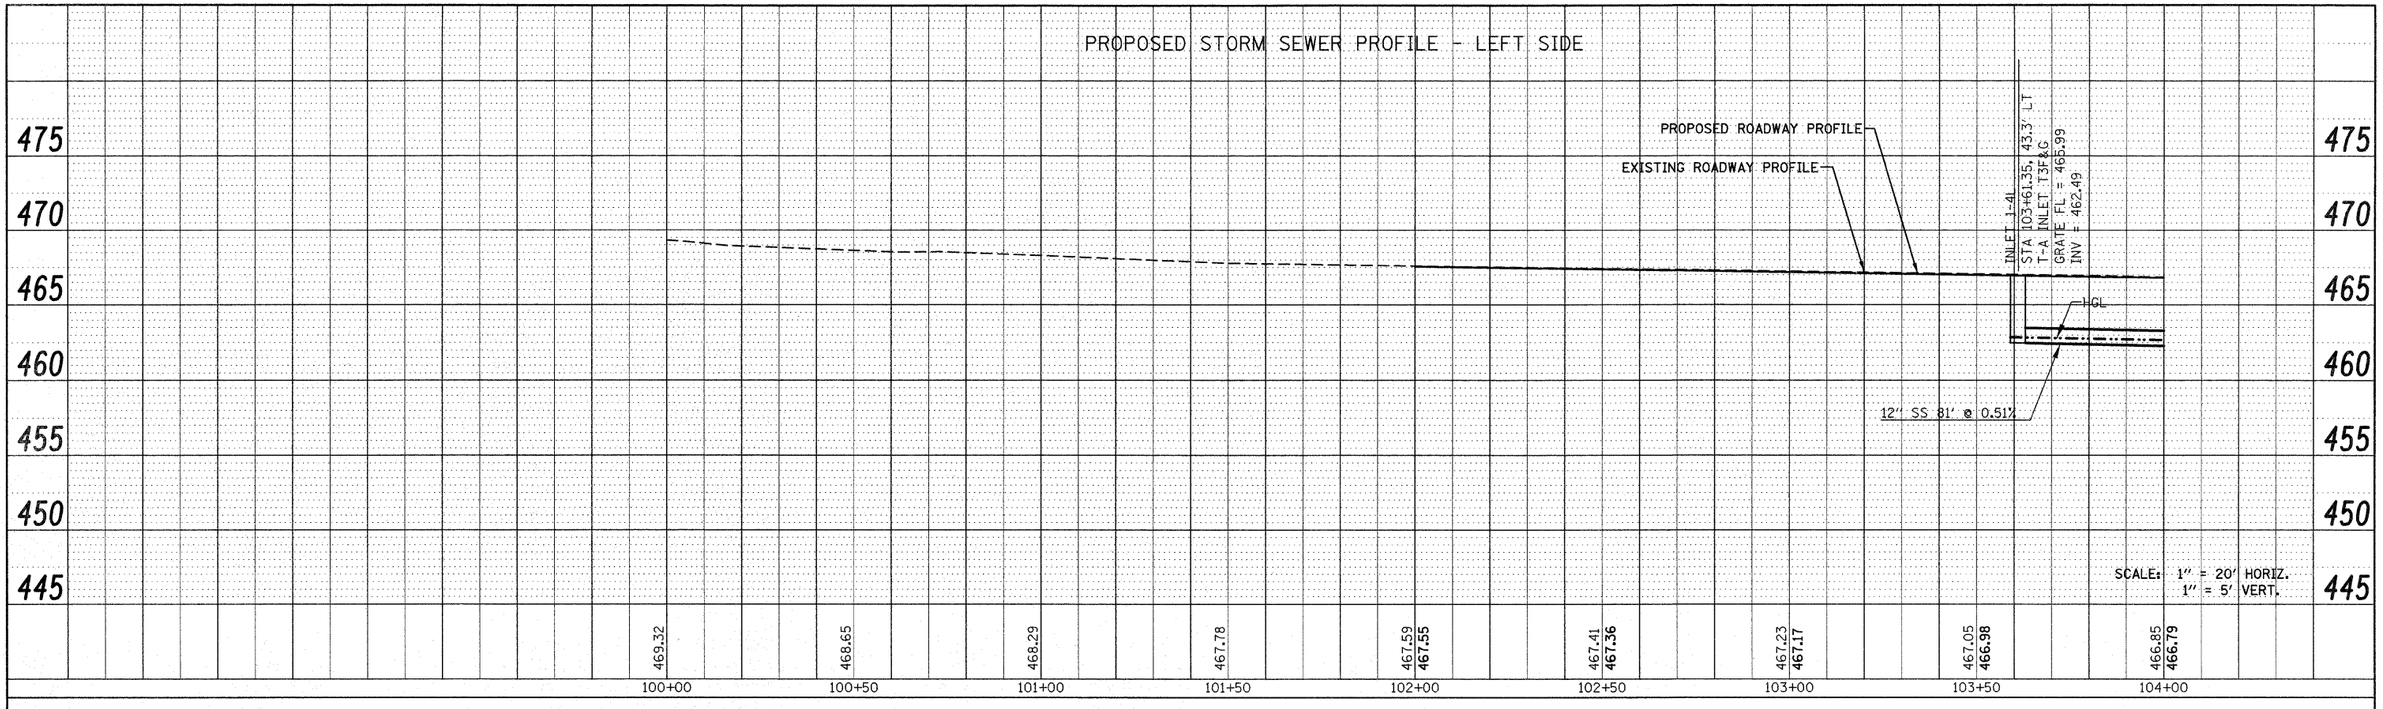

PROFILE | SURVEYED | DRAWN | GRADES CHECKED | BM. NOTED | STRUCTURE NOTATNS CHKD | NOTE BOOK | NO. | BY | DATE

PROPOSED STORM SEWER PROFILE - RIGHT SIDE

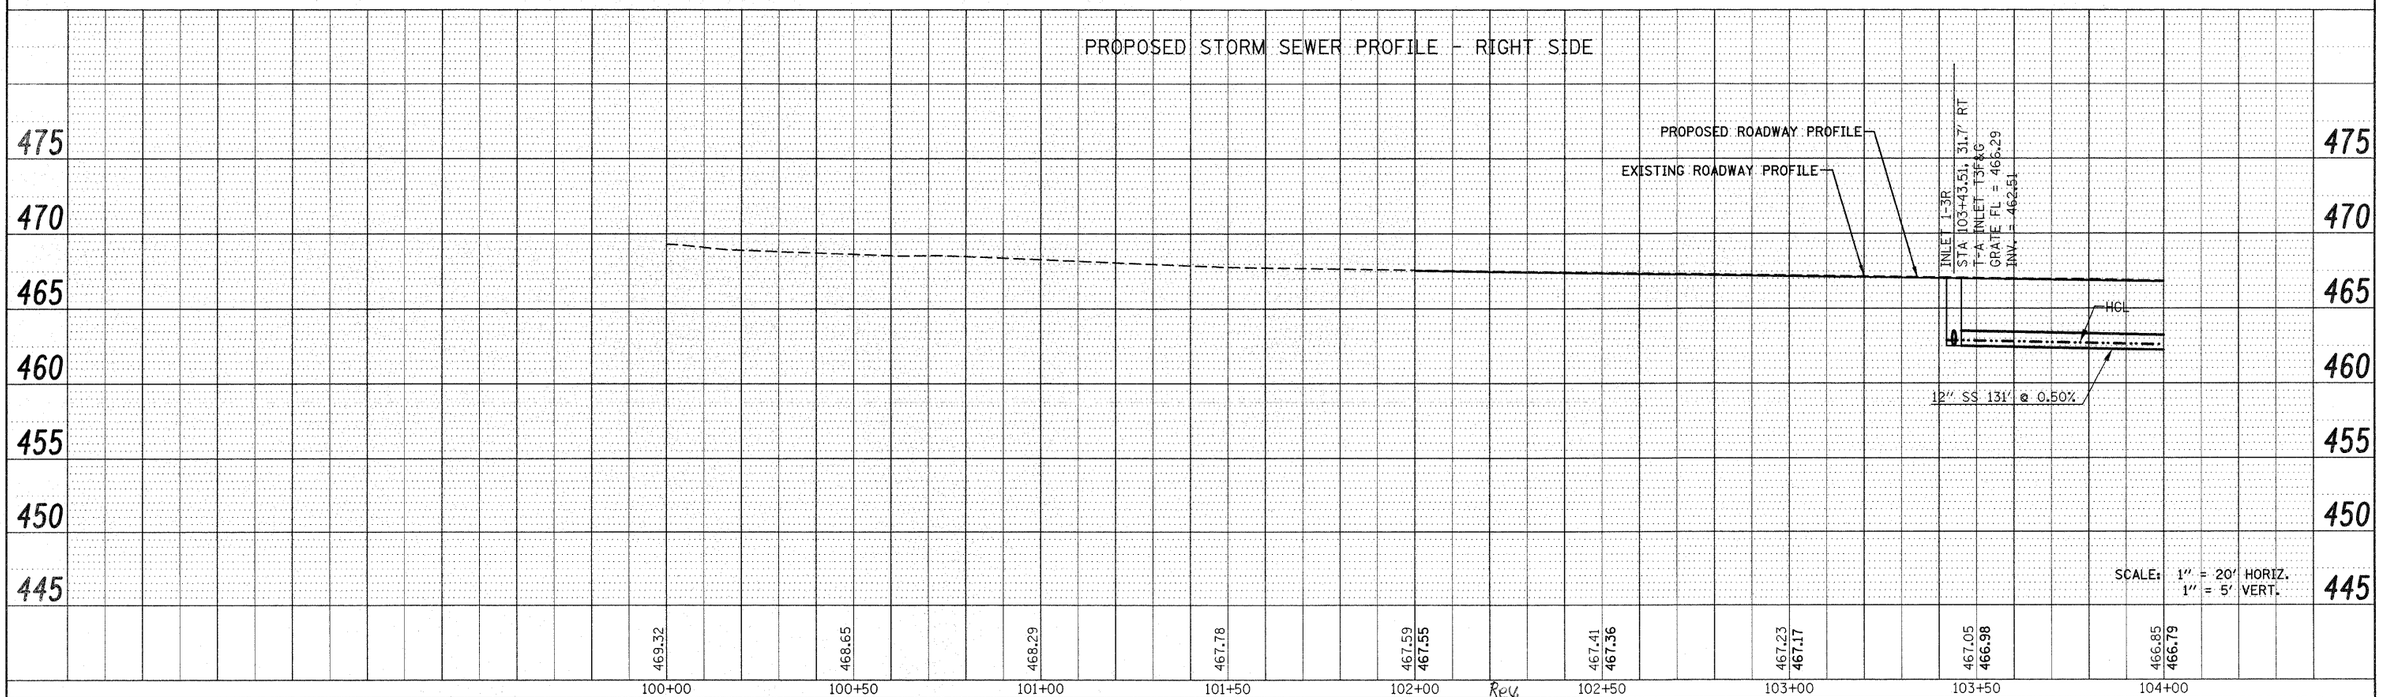

Rev.

FILE NAME = P:\Projects\513501\CADD\DGN\D876830-sht-drain.dgn	USER NAME = default	DESIGNED -	REVISED -
		DRAWN -	REVISED -
	PLOT SCALE = 20.0000 ' / IN.	CHECKED -	REVISED -
	PLOT DATE = 12/17/2009	DATE -	REVISED -

STATE OF ILLINOIS
DEPARTMENT OF TRANSPORTATION

DRAINAGE AND UTILITY PROFILES
IL ROUTE 159

SCALE: 1" = 20' | SHEET NO. 3 OF 33 SHEETS | STA 100+00.00 TO STA 104+00.00

F.A.P. RTE.	SECTION	COUNTY	TOTAL SHEETS	SHEET NO.
600	60-(30,31,128)-1	MADISON/ST. CLAIR	399	91
		CONTRACT NO. 76830		
FED. ROAD DIST. NO.	ILLINOIS	FED. AID PROJECT		