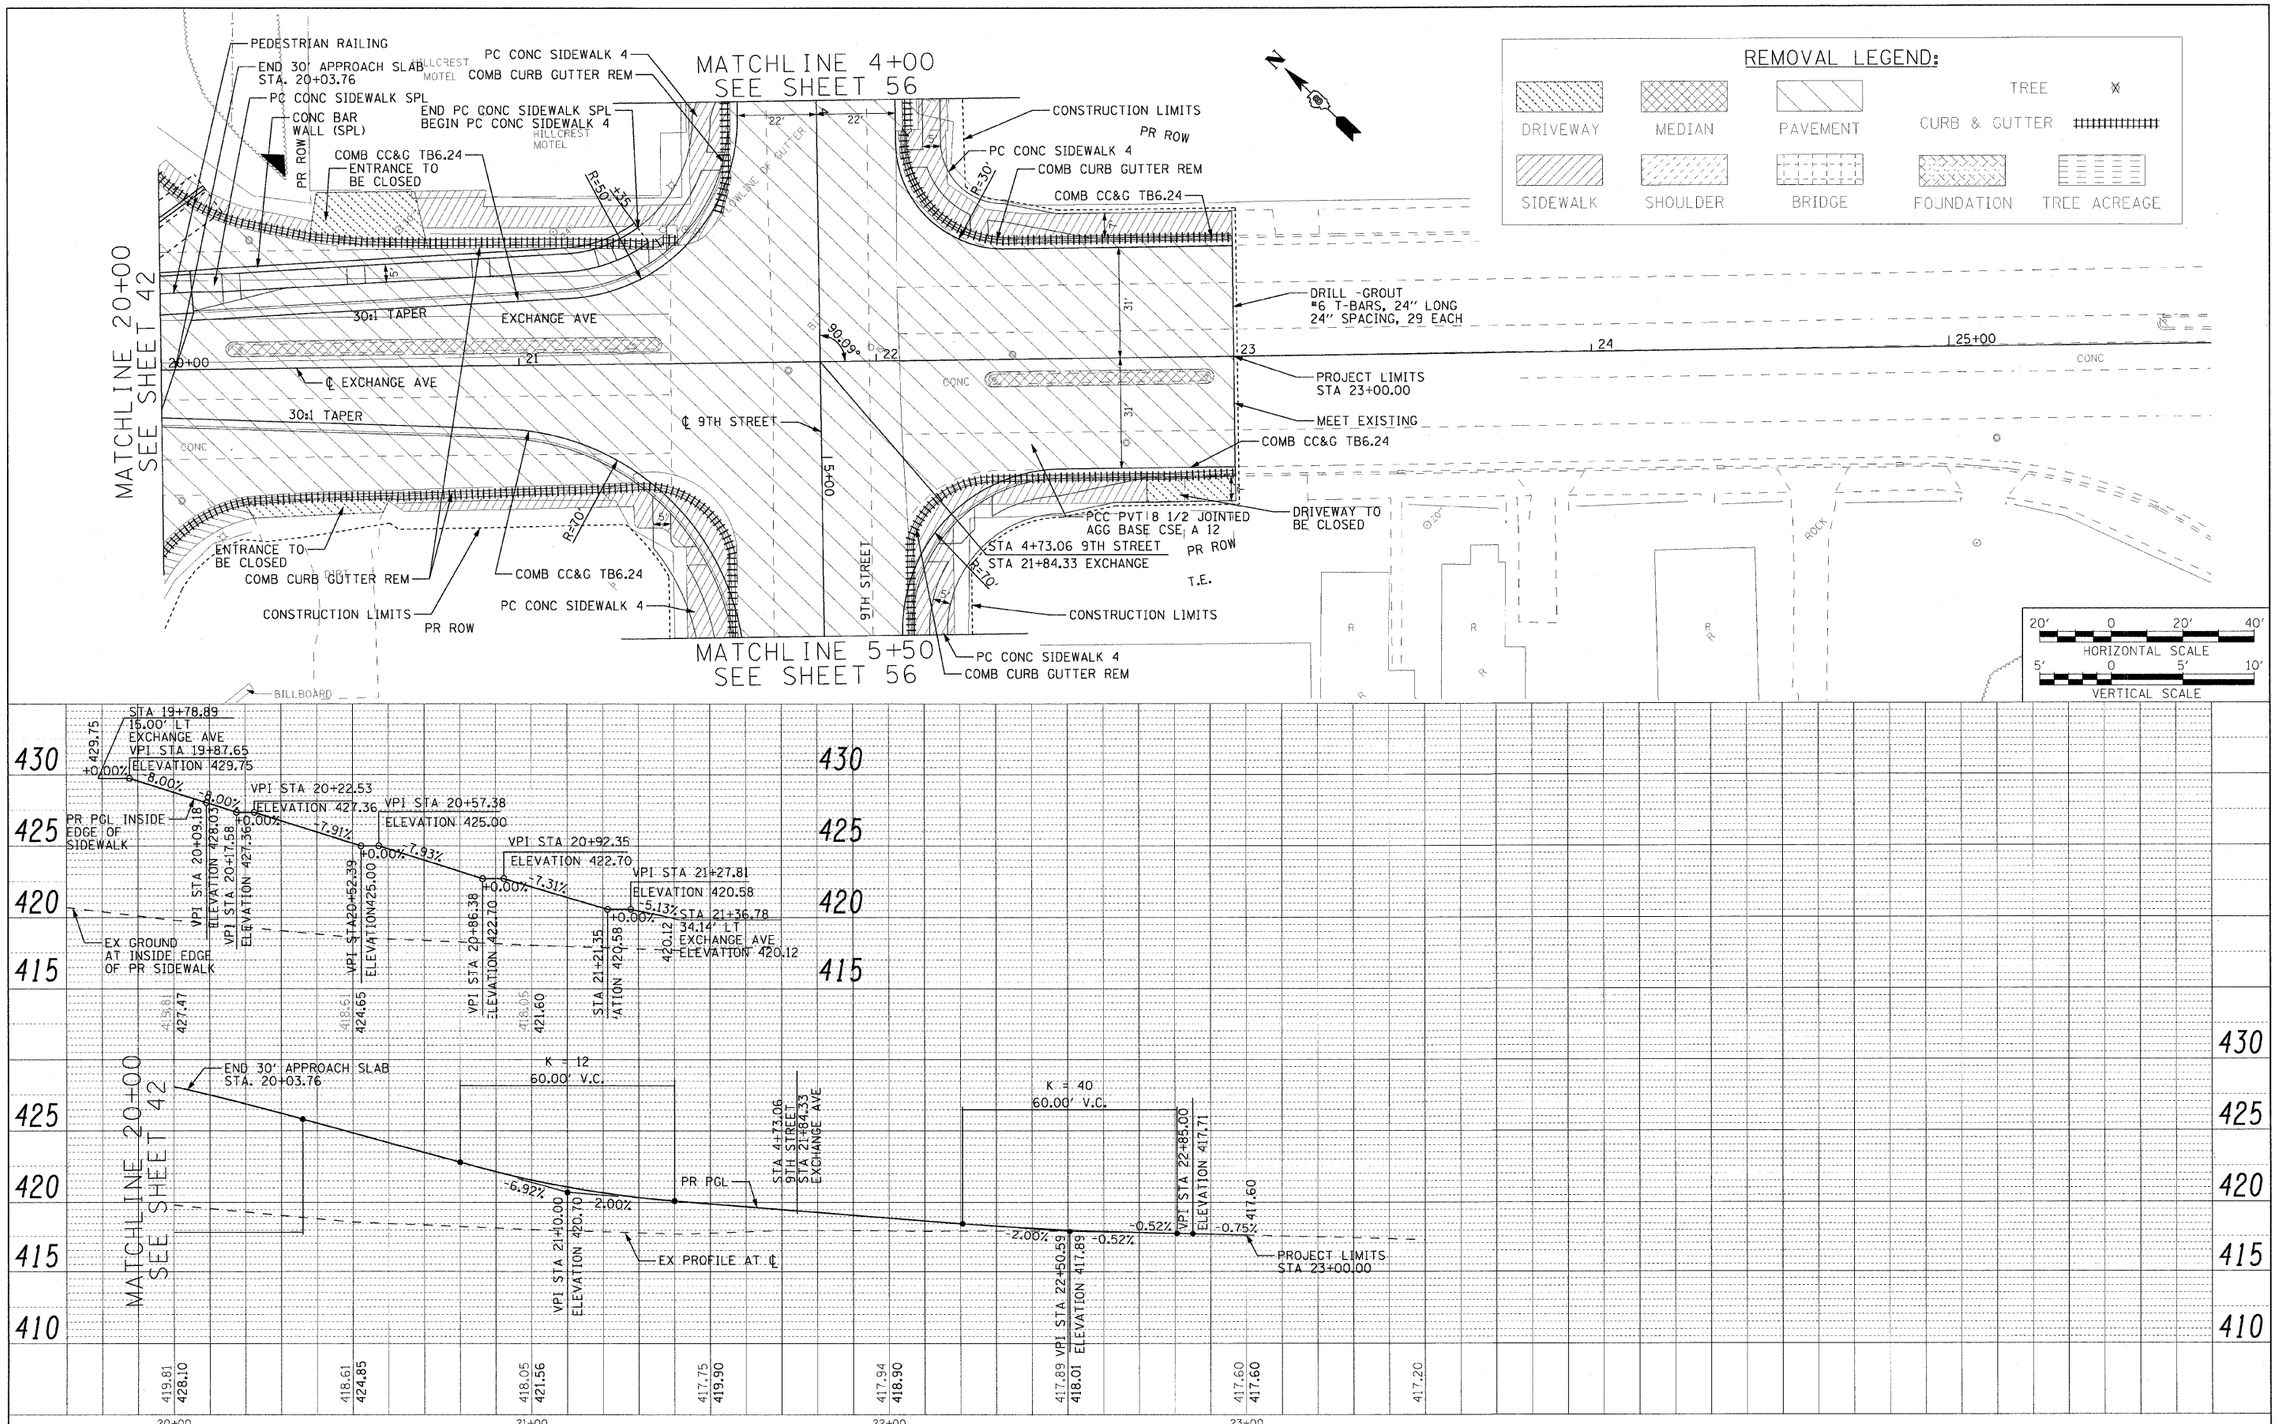

FILE NAME = $FILEL	USER NAME = $USER$	DESIGNED - RRV	REVISED -
		DRAWN - KNW	REVISED -
	PLOT SCALE = $SCALE$	CHECKED - DRH	REVISED -
	PLOT DATE = $DATE$	DATE - OCTOBER 9, 2009	REVISED -

STATE OF ILLINOIS
DEPARTMENT OF TRANSPORTATION

ROADWAY PLAN AND PROFILE EXCHANGE AVE.

SCALE: 1"=20' | SHEET NO. 3 OF 17 SHEETS | STA. 20+00.00 TO STA. 23+00.00

F.A.I. RTE.	SECTION	COUNTY	TOTAL SHEETS	SHEET NO.
70	82-2-1HB	ST. CLAIR	236	43

CONTRACT NO. 76C55

FED. ROAD DIST. NO. | ILLINOIS | FED. AID PROJECT

$DATE$
$TIME$
$FILE$