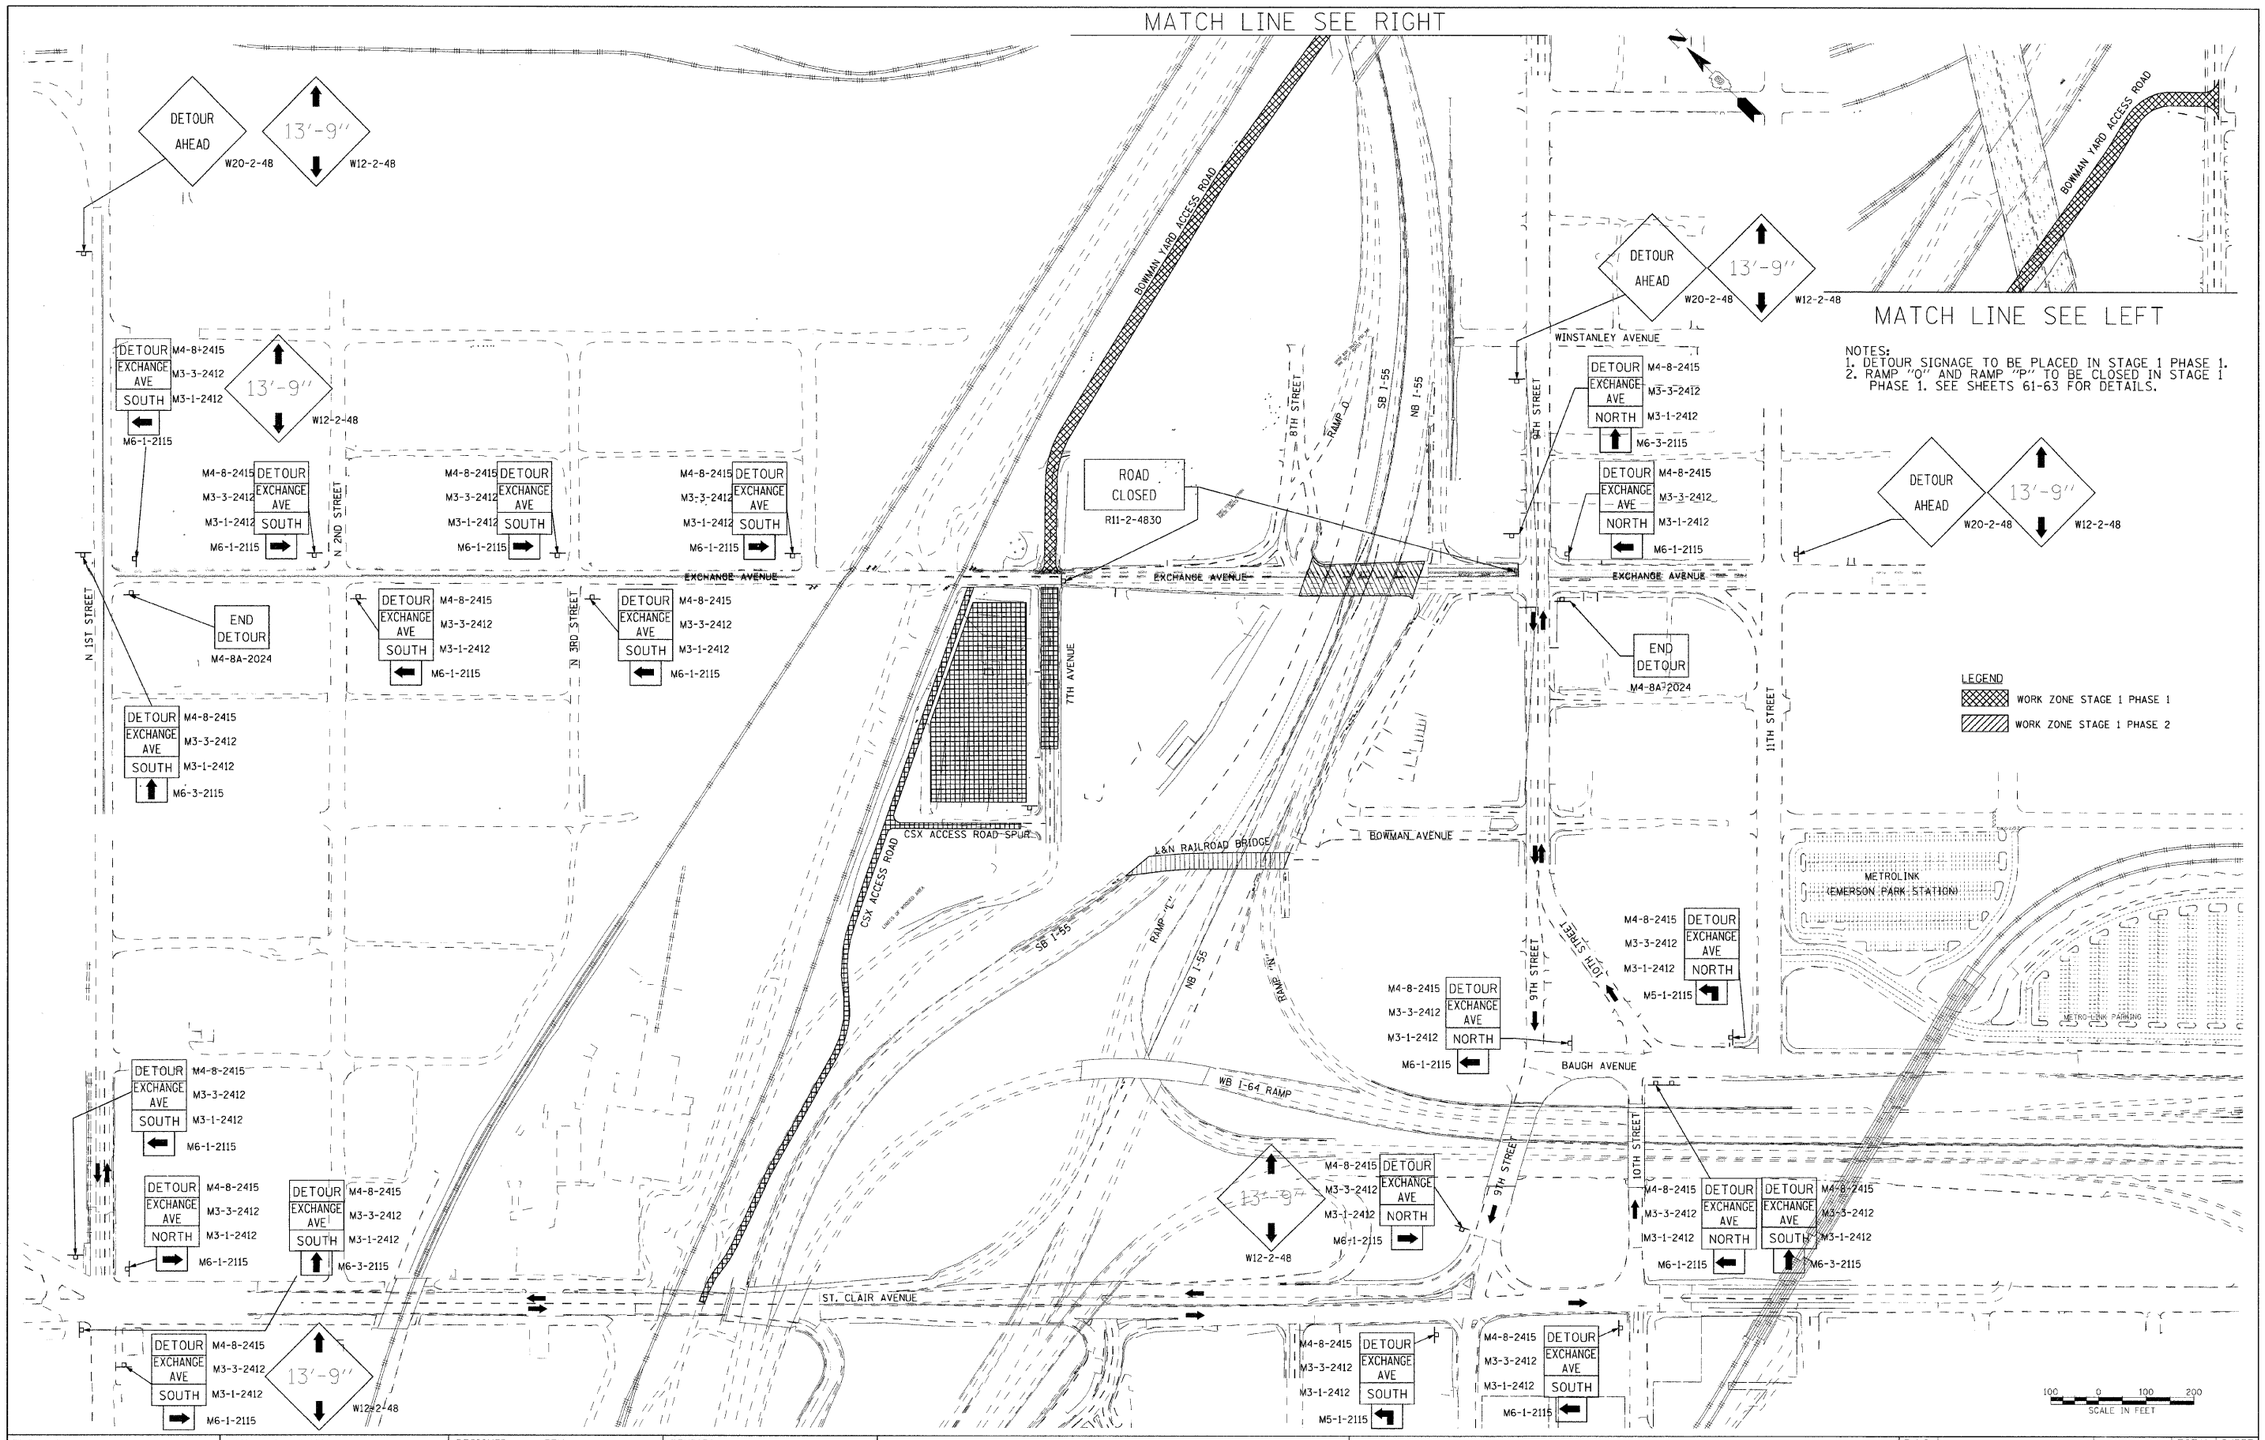

NOTES:
1. DETOUR SIGNAGE TO BE PLACED IN STAGE 1 PHASE 1.
2. RAMP "O" AND RAMP "P" TO BE CLOSED IN STAGE 1 PHASE 1. SEE SHEETS 61-63 FOR DETAILS.

FILE NAME = $FILE$	USER NAME = $USER$	DESIGNED - RRV	REVISED -
		DRAWN - KNW	REVISED -
	PLOT SCALE = $SCALE$	CHECKED - DRH	REVISED -
$DATE$ $TIME$	PLOT DATE = $DATE$	DATE - OCTOBER 9, 2009	REVISED -

STATE OF ILLINOIS
DEPARTMENT OF TRANSPORTATION

DETOUR PLAN – STAGE 1 PHASE 2
EXCHANGE AVE BRIDGE CLOSURE

SCALE: 1"=150' | SHEET NO. 1 OF 4 SHEETS | STA. | TO STA.

F.A.I. RTE.	SECTION	COUNTY	TOTAL SHEETS	SHEET NO.
70	82-2-1HB	ST. CLAIR	236	60
PLOT DATE: $DATE$	$TIME$	CONTRACT NO. 76C55		
FED. ROAD DIST. NO.	ILLINOIS	FED. AID PROJECT		