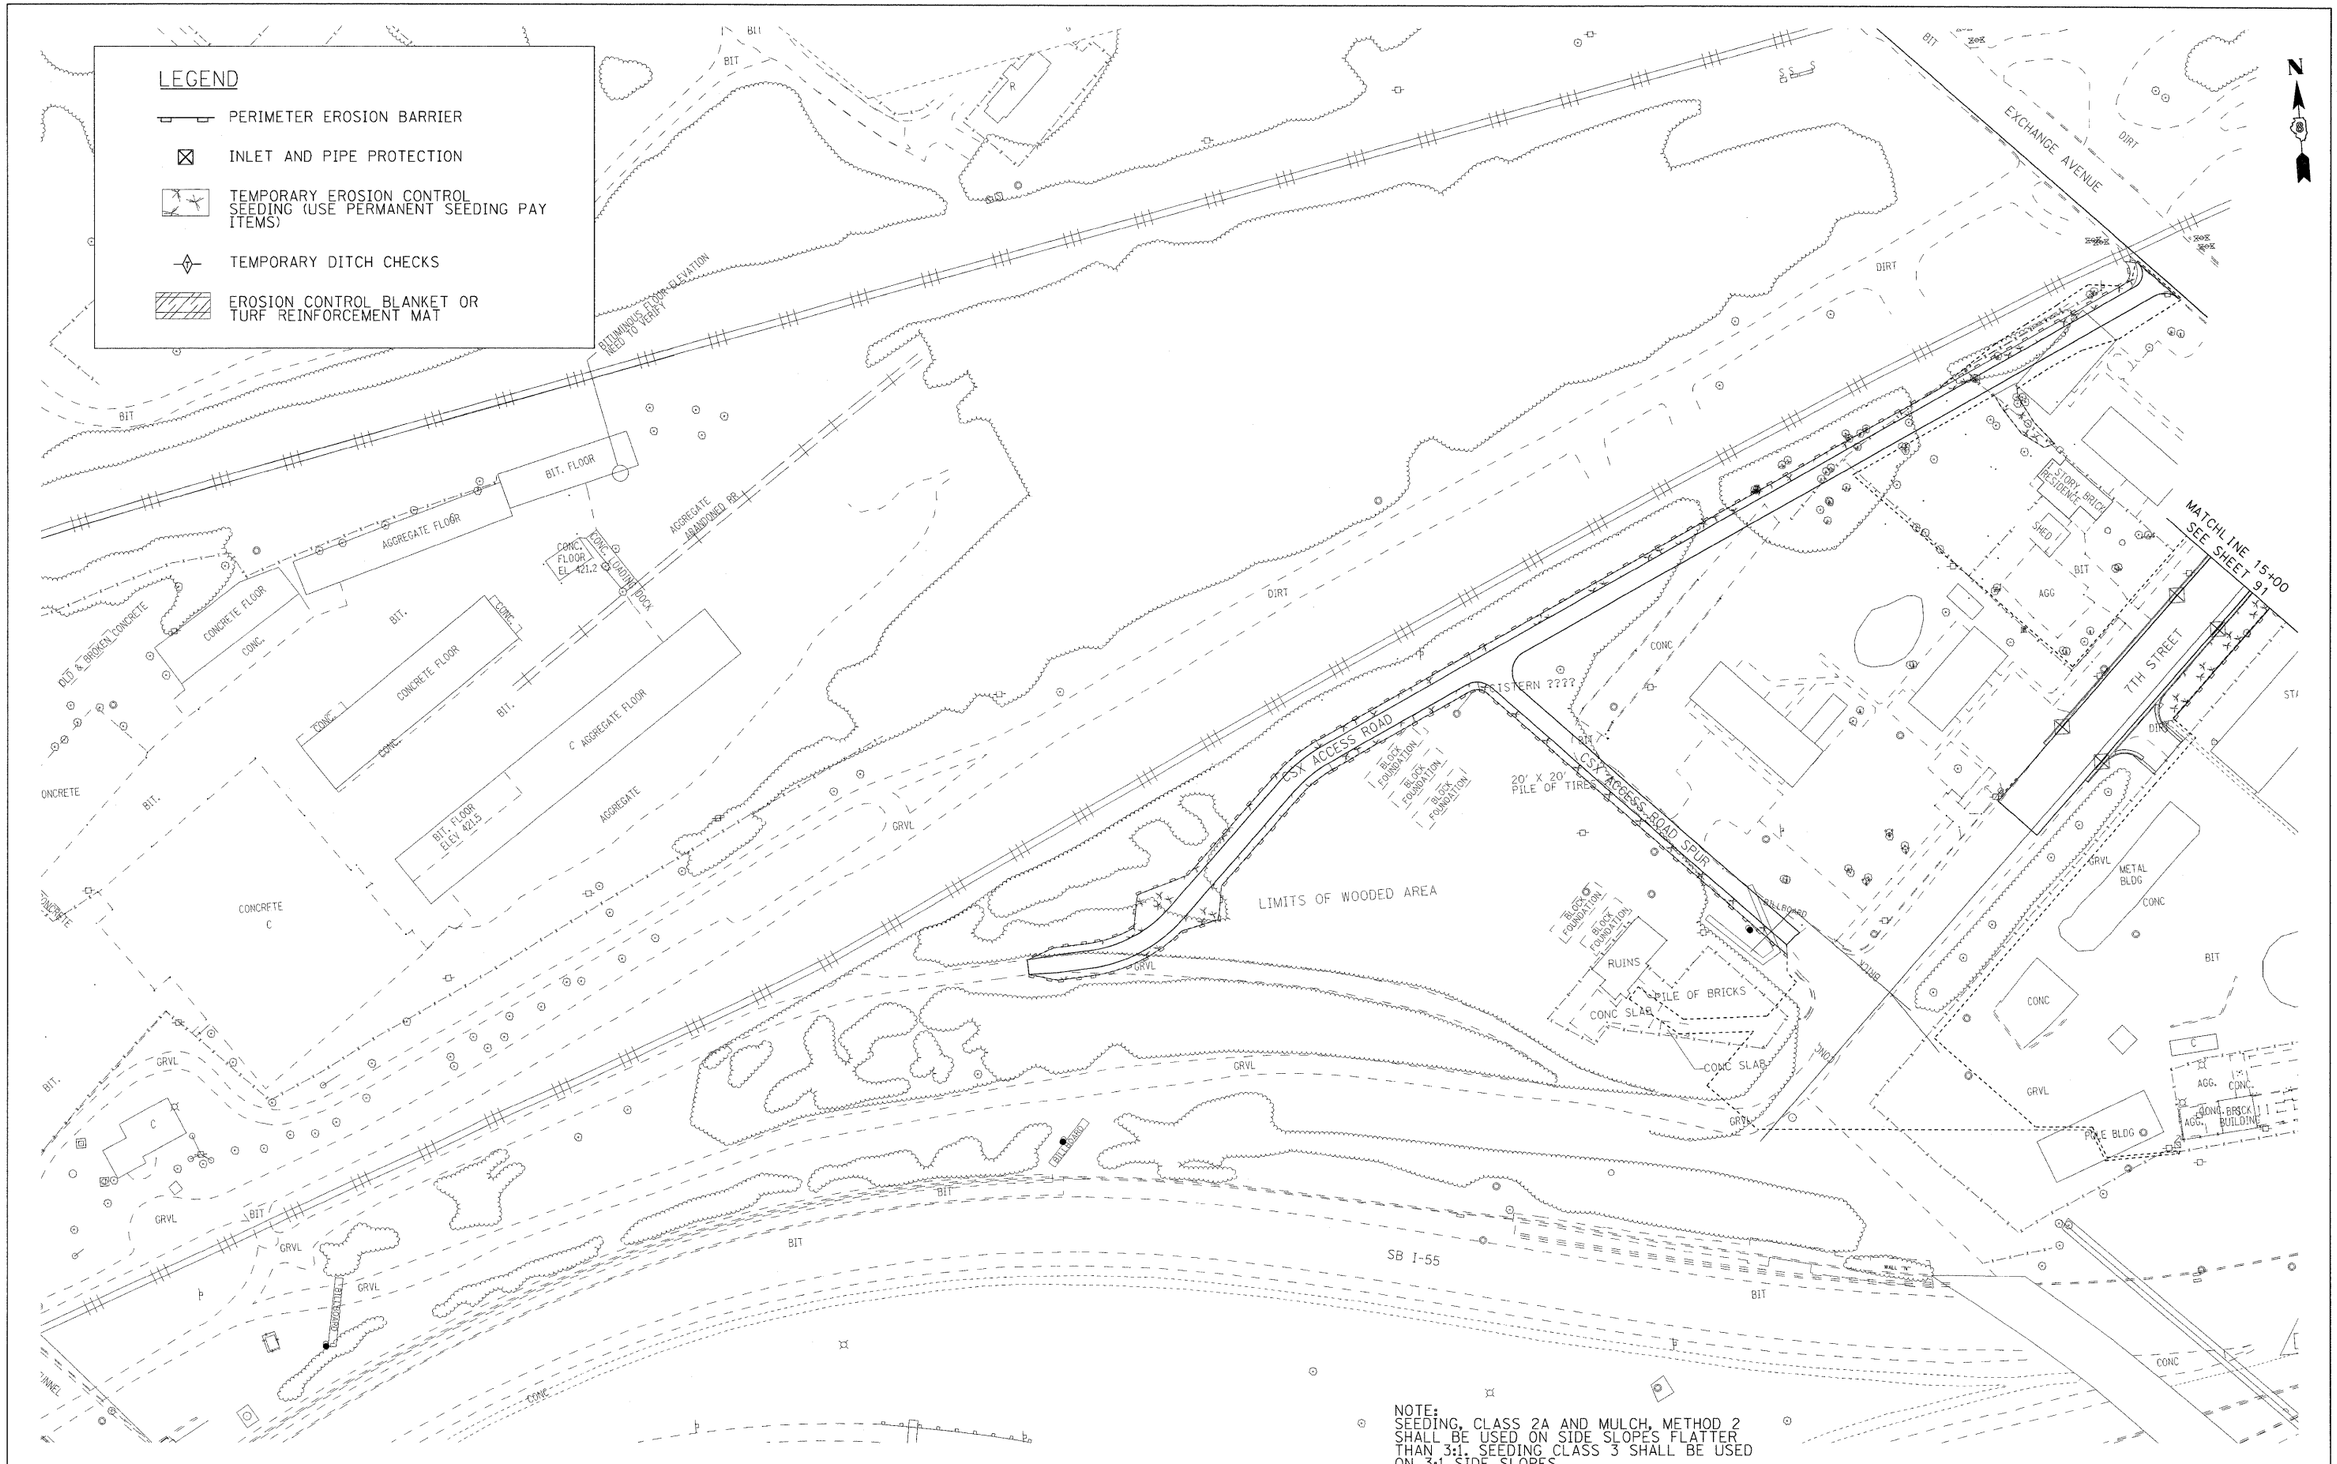

NOTE:
SEEDING, CLASS 2A AND MULCH, METHOD 2 SHALL BE USED ON SIDE SLOPES FLATTER THAN 3:1. SEEDING CLASS 3 SHALL BE USED ON 3:1 SIDE SLOPES.

FILE NAME = $FILEL	USER NAME = $USER$	DESIGNED - RRV	REVISED -	STATE OF ILLINOIS DEPARTMENT OF TRANSPORTATION	EROSION CONTROL PLAN	F.A.I. RTE.	SECTION	COUNTY	TOTAL SHEETS	SHEET NO.
		DRAWN - JMC	REVISED -			70	82-2-1HB	ST. CLAIR	236	90
	PLOT SCALE = $SCALE$	CHECKED - DRH	REVISED -					CONTRACT NO. 76C55		
	PLOT DATE = $DATE$	DATE - DECEMBER 18, 2009	REVISED -		SCALE: 1"=50' SHEET NO. 1 OF 3 SHEETS STA. TO STA.	FED. ROAD DIST. NO.	ILLINOIS	FED. AID PROJECT		

$DATE$
$TIME$
$FILE$