FINAL SURVEY	SURVEYED	BY	DATE
NOTE BOOK	PLOTTED		
NO.	TEMPLATE		
	AREAS		
	AREAS CHECKED		

ORIGINAL SURVEY	SURVEYED	BY	DATE
NOTE BOOK	PLOTTED		
NO.	TEMPLATE		
	AREAS		
	AREAS CHECKED		

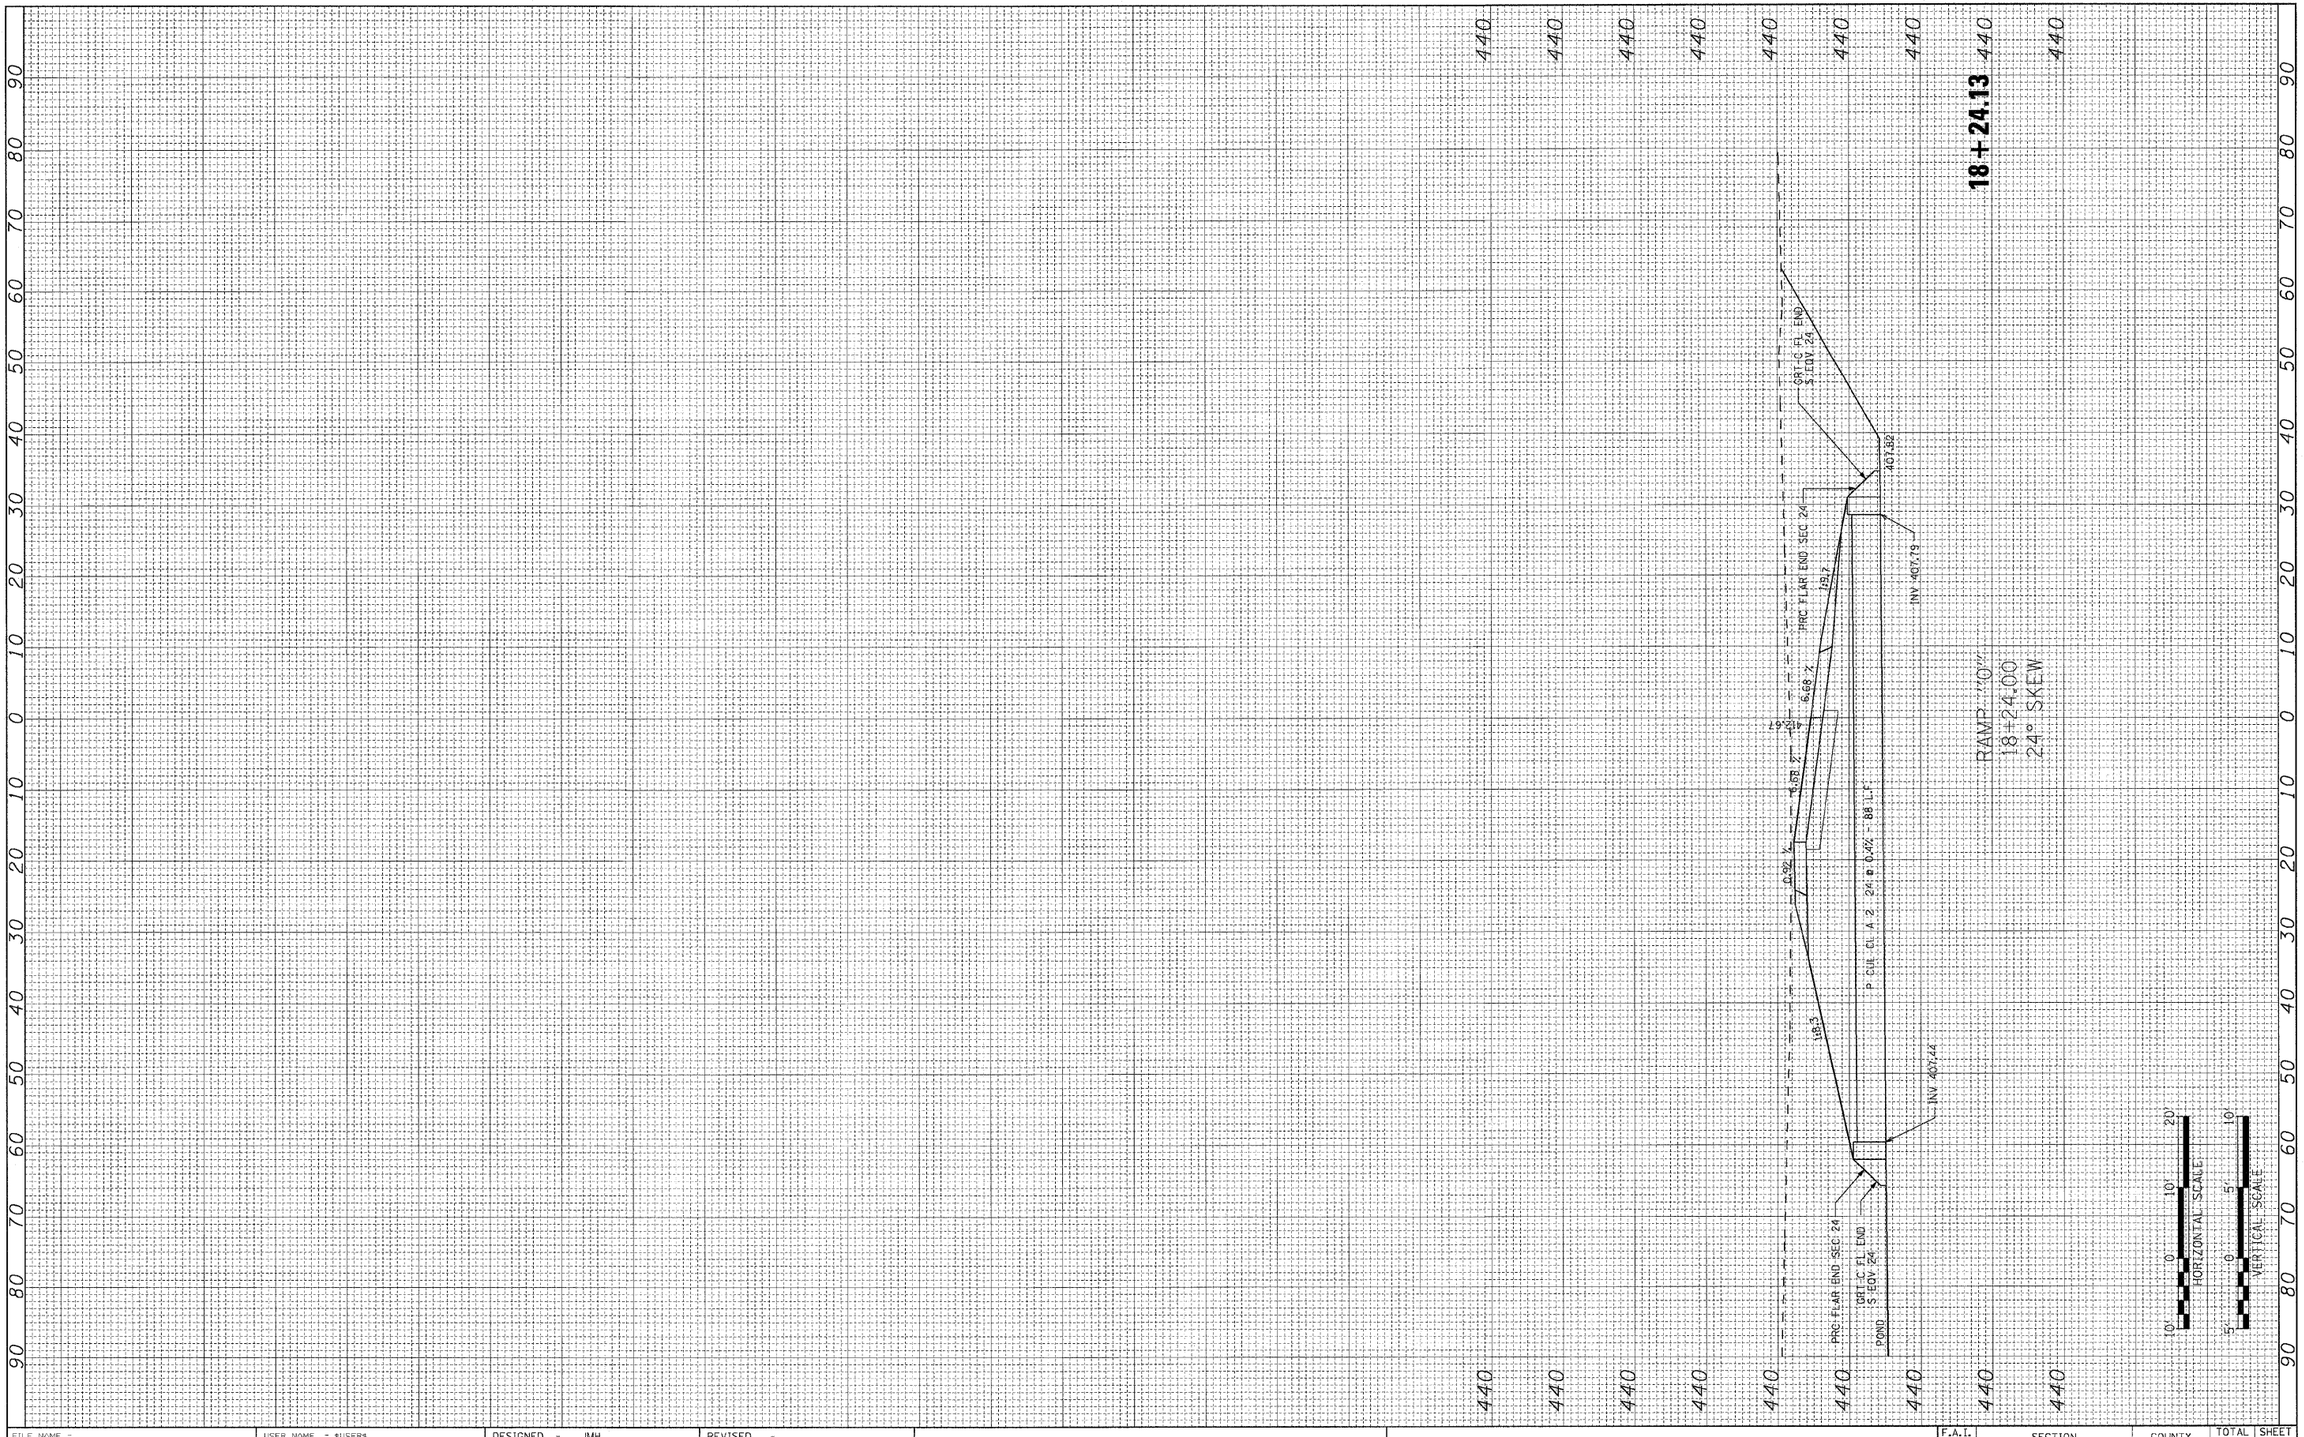

FILE NAME = $FILEL$	USER NAME = $USER$	DESIGNED - JMH	REVISED -
		DRAWN - JMH	REVISED -
	PLOT SCALE = $SCALE$	CHECKED - DRH	REVISED -
	PLOT DATE = $DATE$	DATE - OCTOBER 9, 2009	REVISED -

STATE OF ILLINOIS
DEPARTMENT OF TRANSPORTATION

CULVERT CROSS SECTIONS – RAMP "O"

SCALE: | SHEET NO. 1 OF 1 SHEETS | STA. 18+24.13 TO STA. 18+24.13

F.A.I. RTE.	SECTION	COUNTY	TOTAL SHEETS	SHEET NO.
70	82-2-1HB	ST. CLAIR	236	208
		CONTRACT NO. 76C55		
	ILLINOIS FED. AID PROJECT			