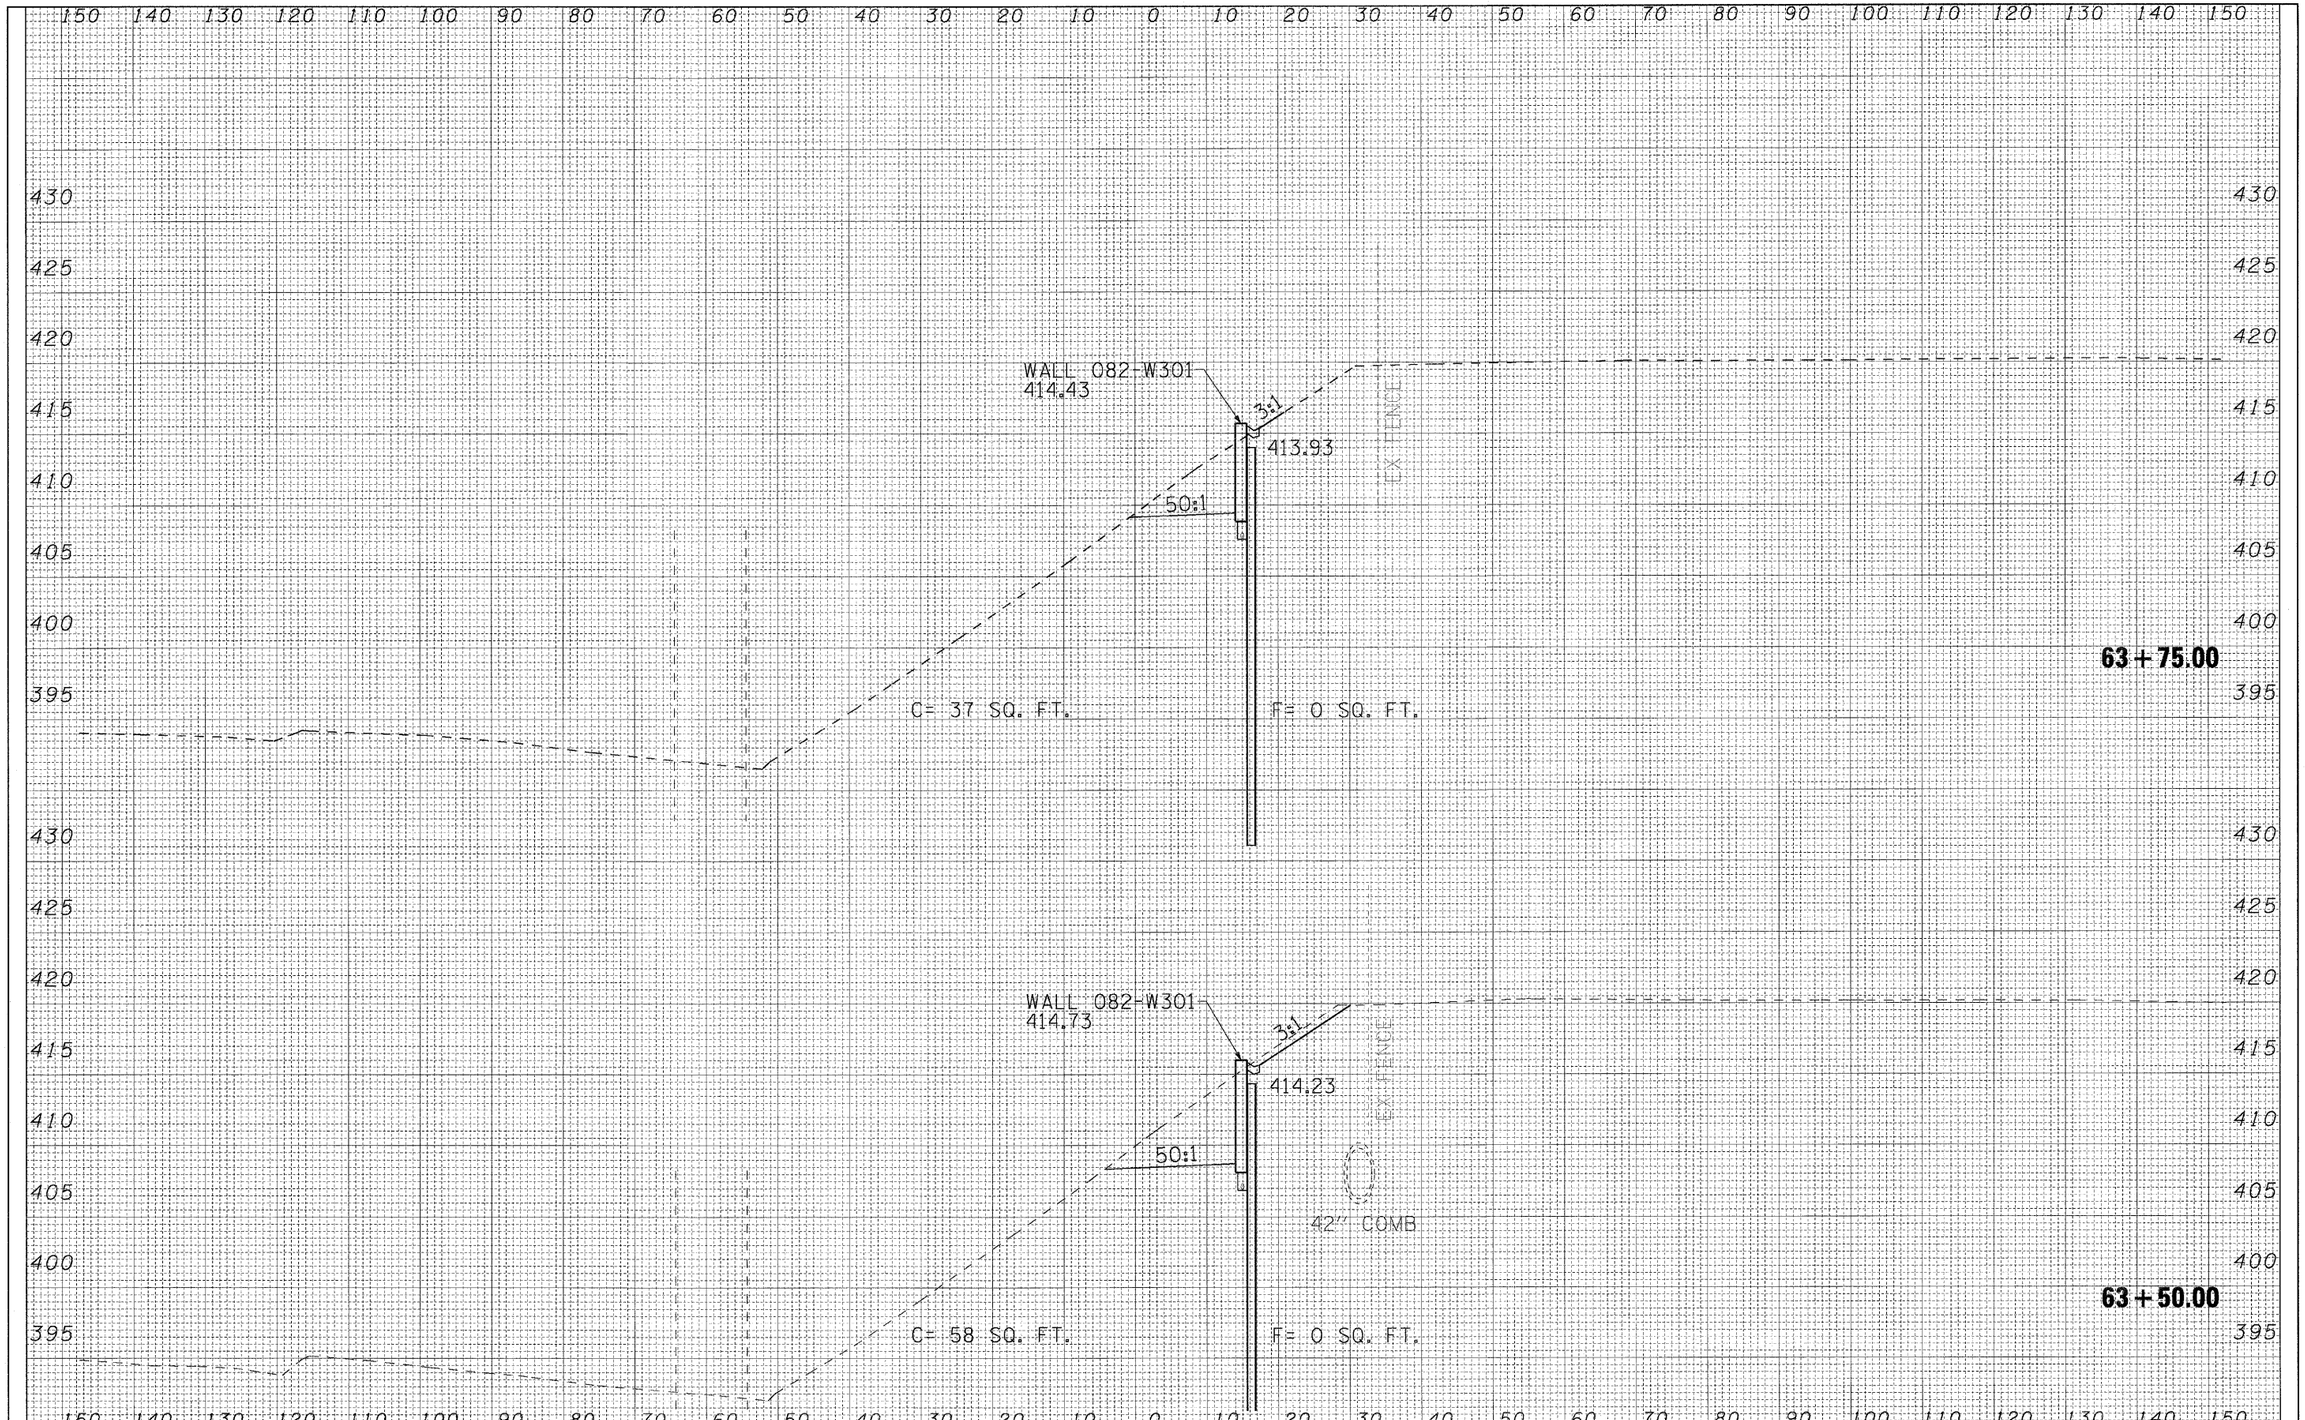

FINAL SURVEY	BY	DATE
SURVEYED		
PLOTTED		
NOTE BOOK TEMPLATE		
PROFILE		
NO. AREAS CHECKED		

ORIGINAL SURVEY	BY	DATE
SURVEYED		
PLOTTED		
NOTE BOOK TEMPLATE		
PROFILE		
NO. AREAS CHECKED		

FILE NAME = $FILEL$	USER NAME = $USER$	DESIGNED - DRH	REVISED -
		DRAWN - DRH	REVISED -
	PLOT SCALE = $SCALE$	CHECKED - AGF	REVISED -
	PLOT DATE = $DATE$	DATE - OCTOBER 15, 2009	REVISED -

STATE OF ILLINOIS
DEPARTMENT OF TRANSPORTATION

CROSS SECTIONS – RETAINING WALL 082-W301

SCALE: | SHEET NO. 5 OF 7 SHEETS | STA. 63+50.00 TO STA. 63+75.00

F.A.I. RTE.	SECTION	COUNTY	TOTAL SHEETS	SHEET NO.
70	82-2-1HB	ST. CLAIR	236	222
		CONTRACT NO. 76C55		
		ILLINOIS FED. AID PROJECT		