| FINAL SURVEY | SURVEYED | BY | DATE |
|---|---|---|---|
| | PLOTTED | | |
| NOTE BOOK | TEMPLATE | | |
| NO. | AREAS | | |
| | AREAS CHECKED | | |

| ORIGINAL SURVEY | SURVEYED | BY | DATE |
|---|---|---|---|
| | PLOTTED | | |
| NOTE BOOK | TEMPLATE | | |
| NO. | AREAS | | |
| | AREAS CHECKED | | |

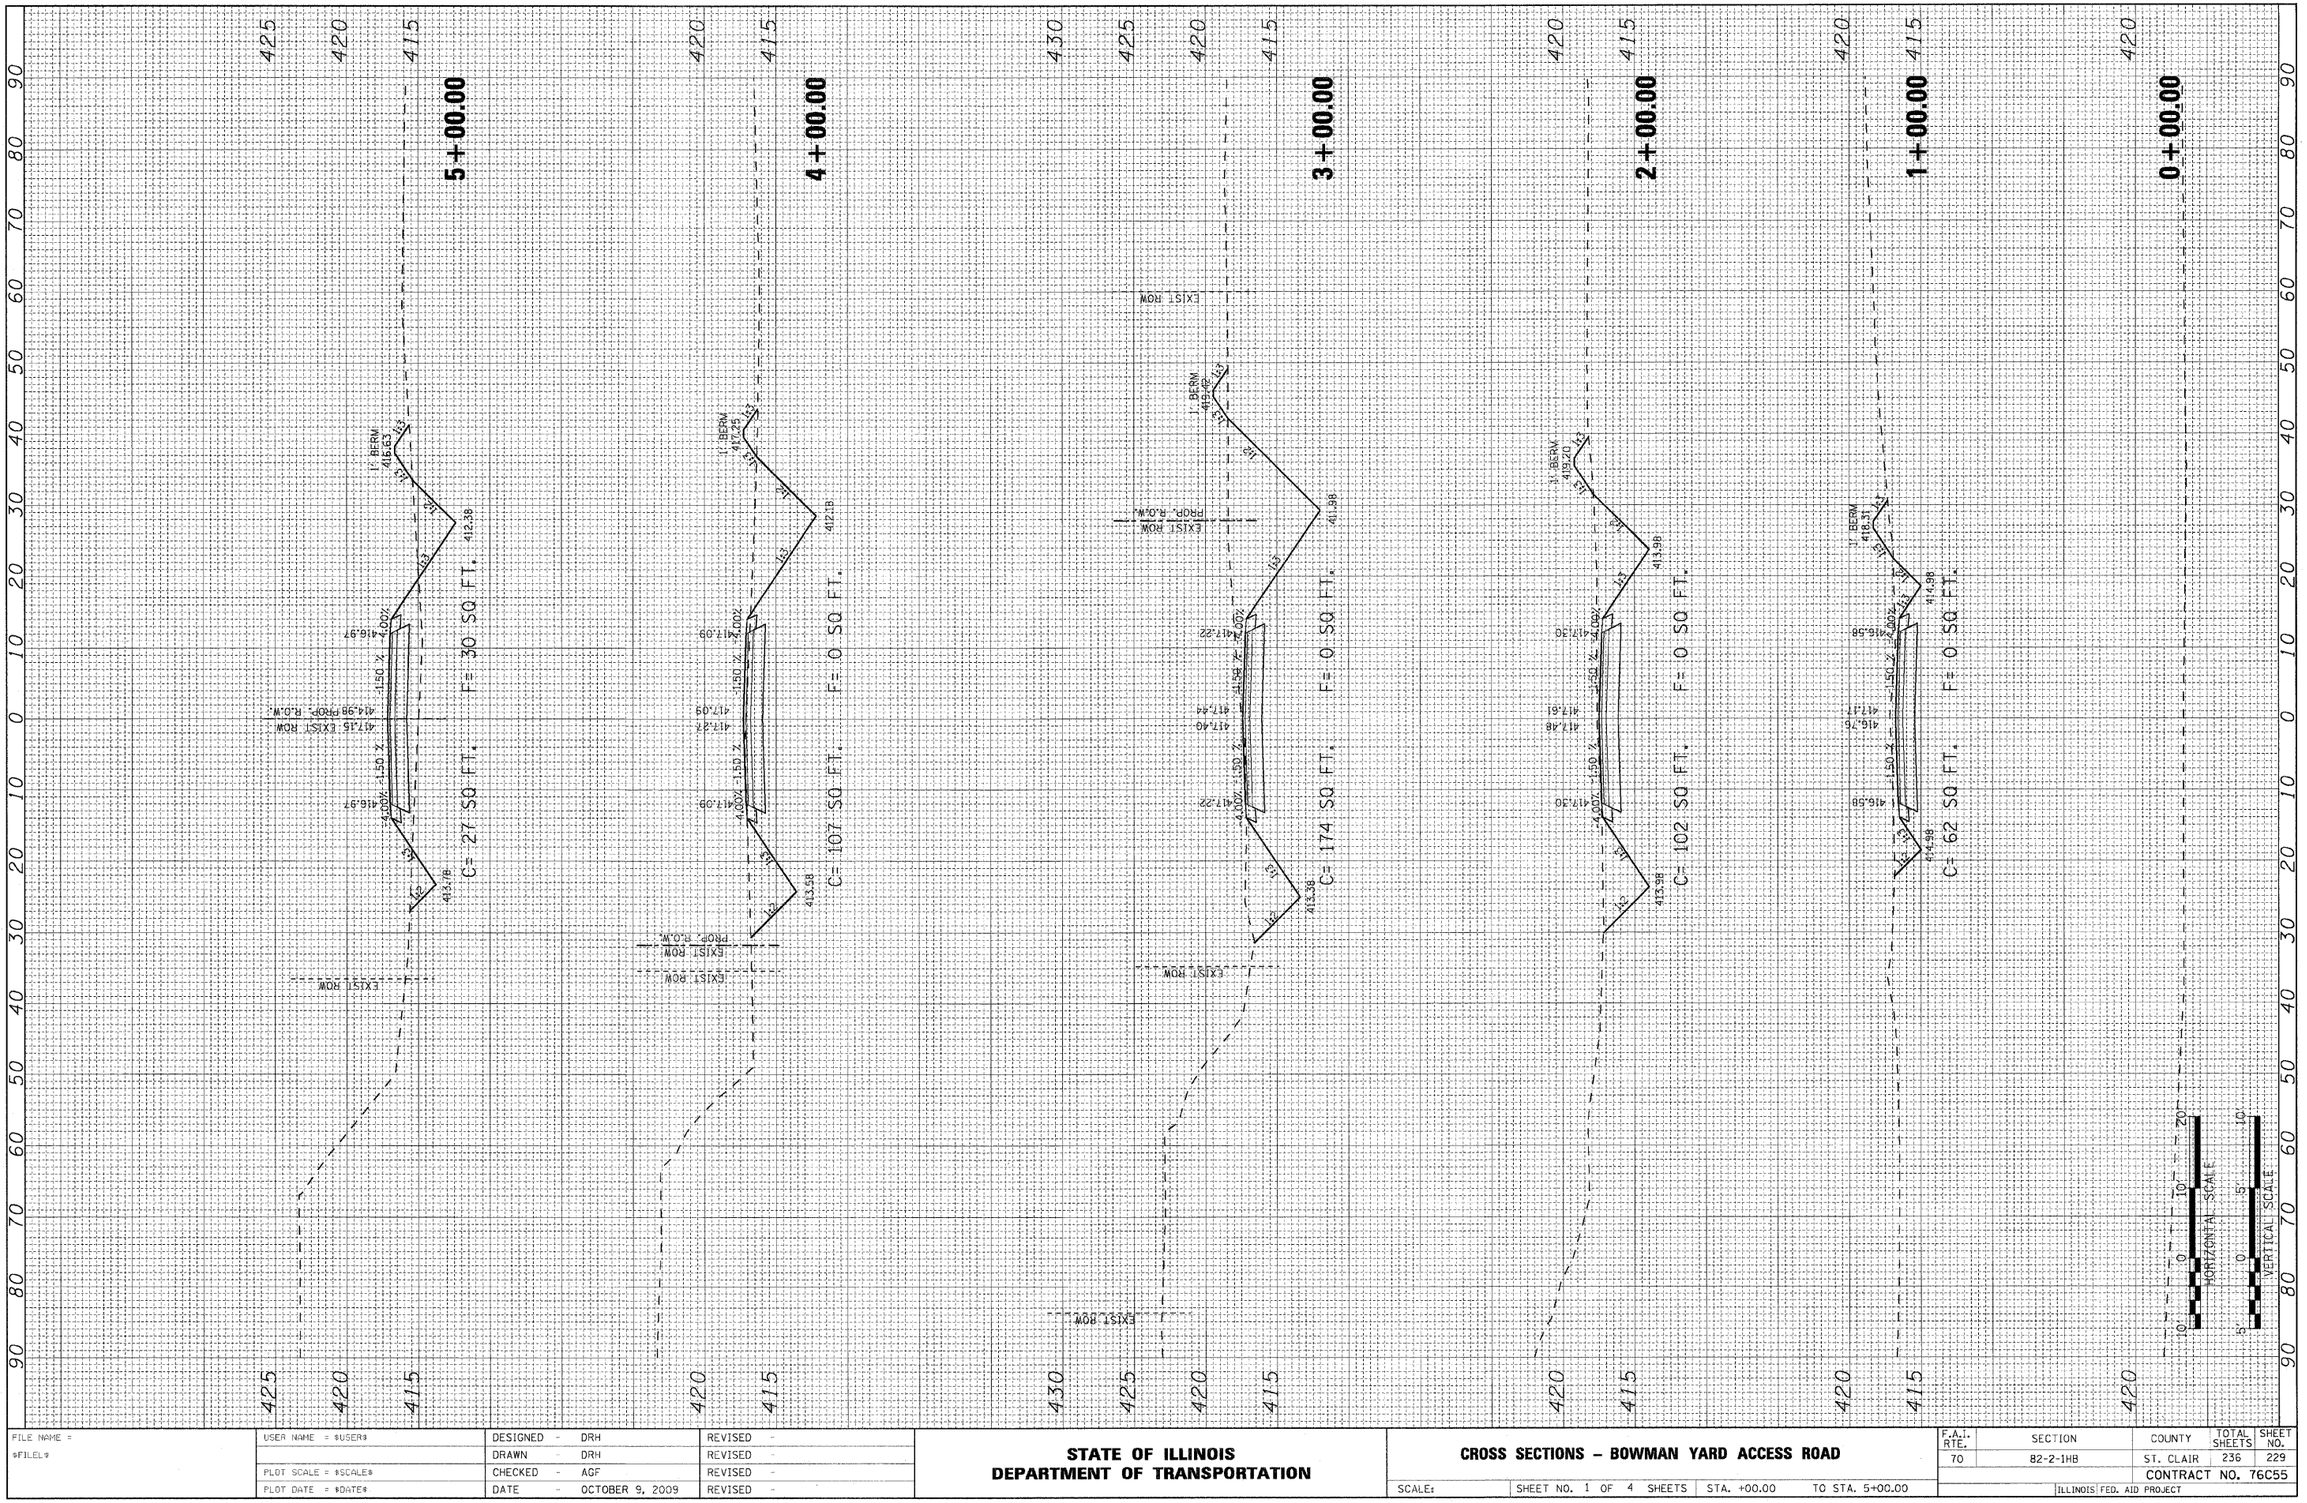


| | | | |
|---|---|---|---|
| FILE NAME = $FILEL$ | USER NAME = $USER$ | DESIGNED - DRH | REVISED - |
| | | DRAWN - DRH | REVISED - |
| | PLOT SCALE = $SCALE$ | CHECKED - AGF | REVISED - |
| | PLOT DATE = $DATE$ | DATE - OCTOBER 9, 2009 | REVISED - |

**STATE OF ILLINOIS**
**DEPARTMENT OF TRANSPORTATION**

**CROSS SECTIONS – BOWMAN YARD ACCESS ROAD**

SCALE: | SHEET NO. 1 OF 4 SHEETS | STA. +00.00 | TO STA. 5+00.00

| F.A.I. RTE. | SECTION | COUNTY | TOTAL SHEETS | SHEET NO. |
|---|---|---|---|---|
| 70 | 82-2-1HB | ST. CLAIR | 236 | 229 |
| | | CONTRACT NO. 76C55 | | |
| | ILLINOIS FED. AID PROJECT | | | |