SECTION	SHEET	COUNTY		SHEET
FAI-70	157-1	St Clair	44	12
FED. ROAD DIST. NO. 7	ILLINOIS	PROJECT		

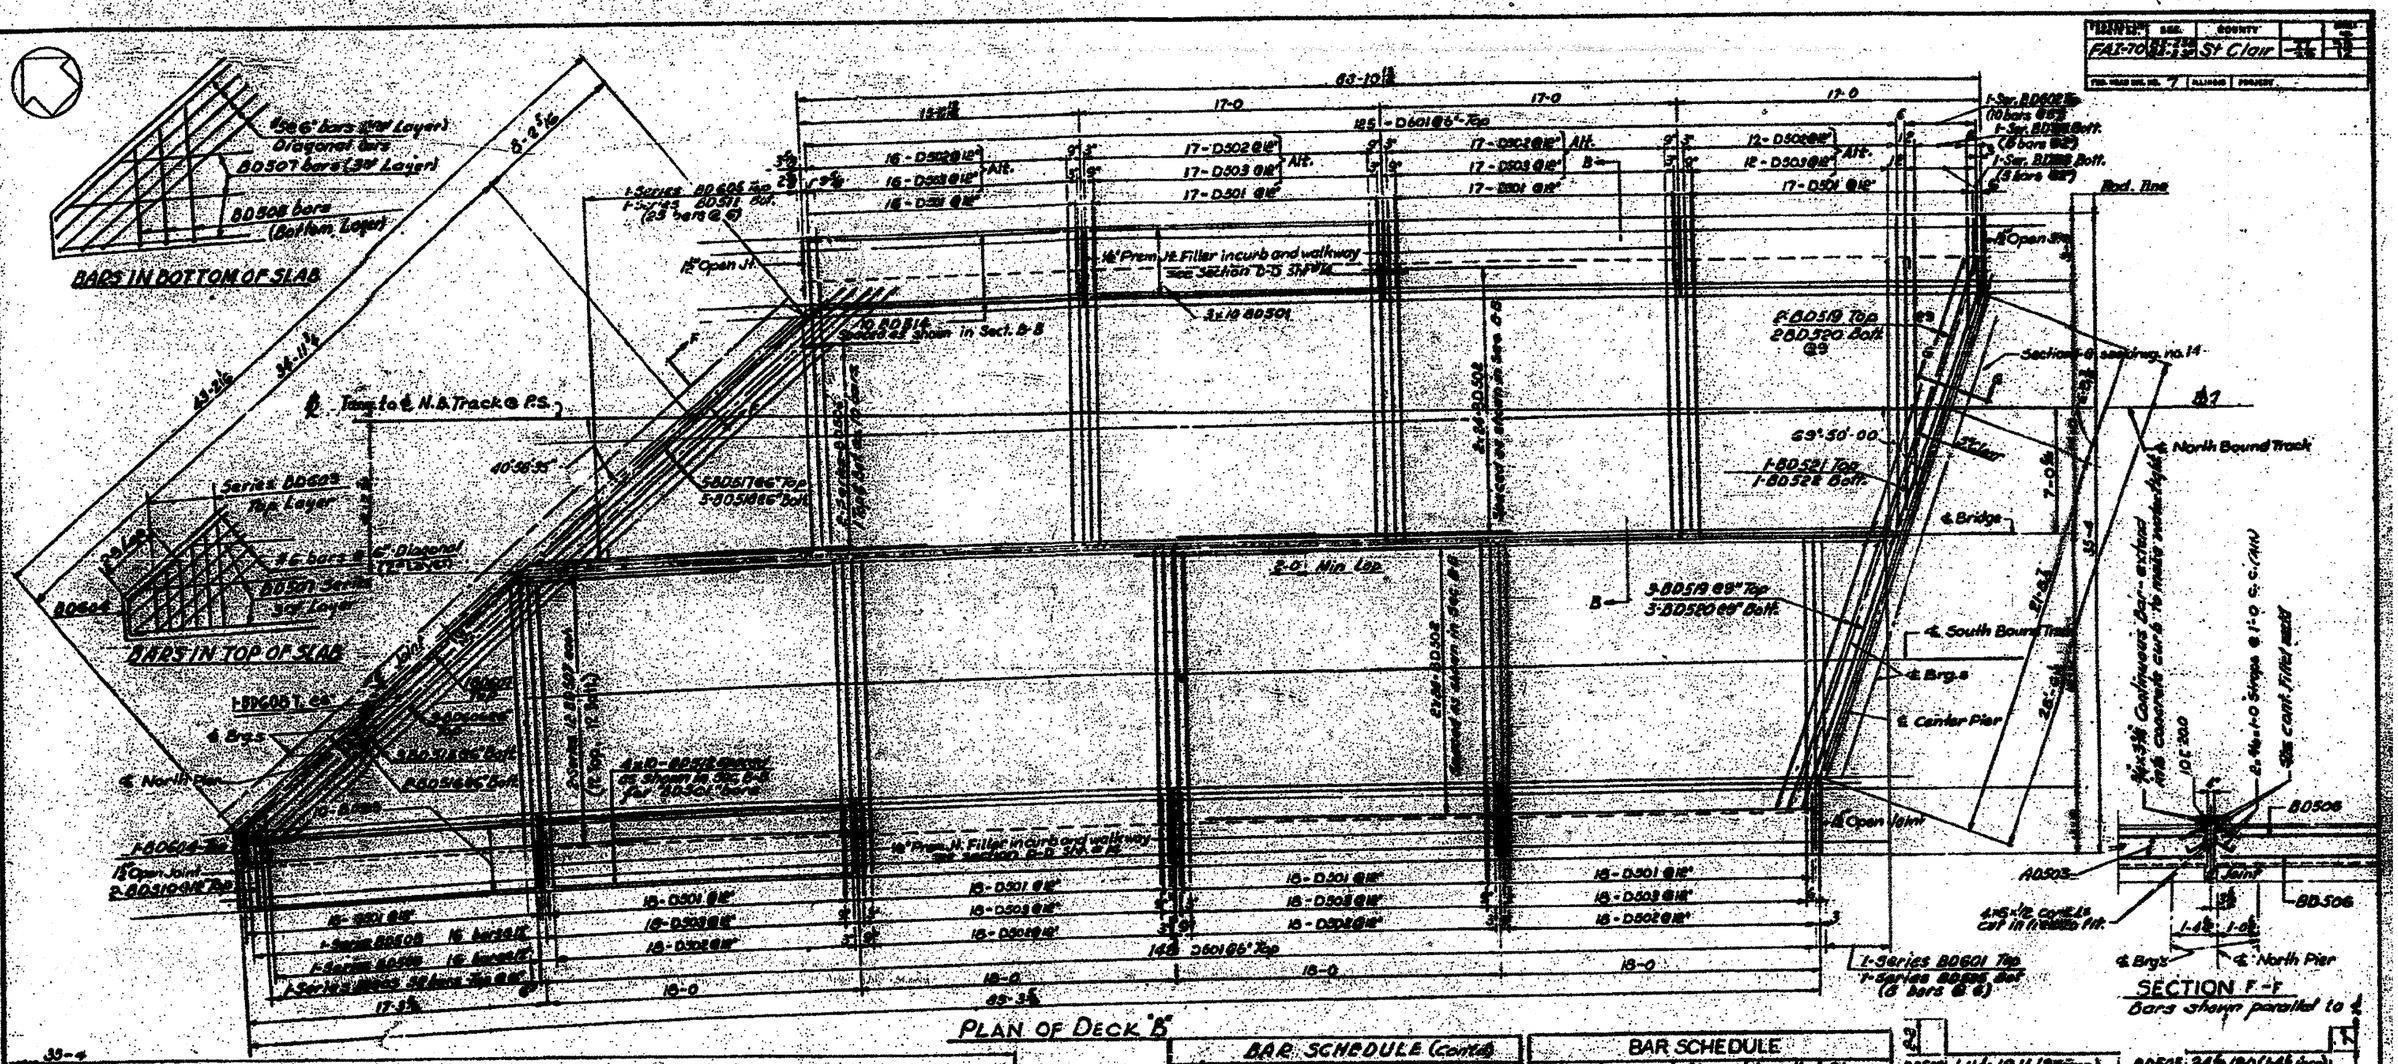

BAR SCHEDULE (Cont'd)

Mark	No. Req'd	Size	Length	Shape
D601	273	#6	15-10	
BD601	2 Series		2 Spaces	
BD602	1 Series		1 Space	
BD603	5 Series		5 Spaces	
BD604	1 Series		4 Spaces	
BD605	1 Series		1 Space	
BD606	3	1	7-6	
BD607	1	#5	22-3	
BD608	1	#6	24-0	

BAR SCHEDULE

Mark	No. Req'd	Size	Length	Shape
D501	157	#5	5-2	
D502	134		19-9	
D503	134		17-3	
BD501	90		16-8	
BD502	96		34-6	
BD503	4 Series		2 Spaces	
BD504	1 Series		1 Space	
BD505	4 Series		4 Spaces	
BD506	4 Series		4 Spaces	
BD507	2 Series		2 Spaces	
BD508	2 Series		2 Spaces	
BD509	2 Series		2 Spaces	
BD510	8		6-5	
BD511	1 Series of 8 bars ea.		2 Spaces	
BD512	40		19-3	
BD513	10		17-0	
BD514	10		18-5	
BD515	3		25-11	
BD516	8		24-2	
BD517	3		24-2	
BD518	3		25-6	
BD519	3		16-9	
BD520	5		13-0	
BD521	1		15-5	
BD522	1	#5	46-9	

BD505	1-11 to 12-11 (8 spaces)	BD505	24 to 180 (1-4 bars)
BD506	2-4 to 140 (3 spaces)	BD511	25 to 189 (5 bars)

BAR DETAILS

NOTES:
For Headrail Post Spacing see Sh. #22.
For Bill of Material see Sh. #12.
For Deck Drainage & El. Top of Deck see Sh. #23.
For General Notes see Sh. #1.

STATE OF ILLINOIS
DEPARTMENT OF PUBLIC WORKS & BLDGS.
DIVISION OF HIGHWAYS
&
CITY OF EAST ST. LOUIS

EAST ST. LOUIS EXPRESSWAY

L. & N. R. R. OVER WEST BOUND EXPWAY, RAMP "L", EAST BOUND EXPWAY AND RAMP "N"
DECK "B" AND DETAILS

(SR 1)

H. W. LOCHNER, INC.
ENGINEERS
DATE: JULY 1958 CHICAGO, ILLINOIS SHEET NO. 13

Design : RAE
Drawn : JGS
Checked : MJF

FOR INFORMATION ONLY