CONTRACT NO. 85419

F.A. RTE.	SECTION	COUNTY	TOTAL SHEETS	SHEET NO.
C.H. 13	04-00164-00-BR	STEPHENSON	15	12
STA. 188+00.00		TO STA. 190+00.00		
	ILLINOIS			

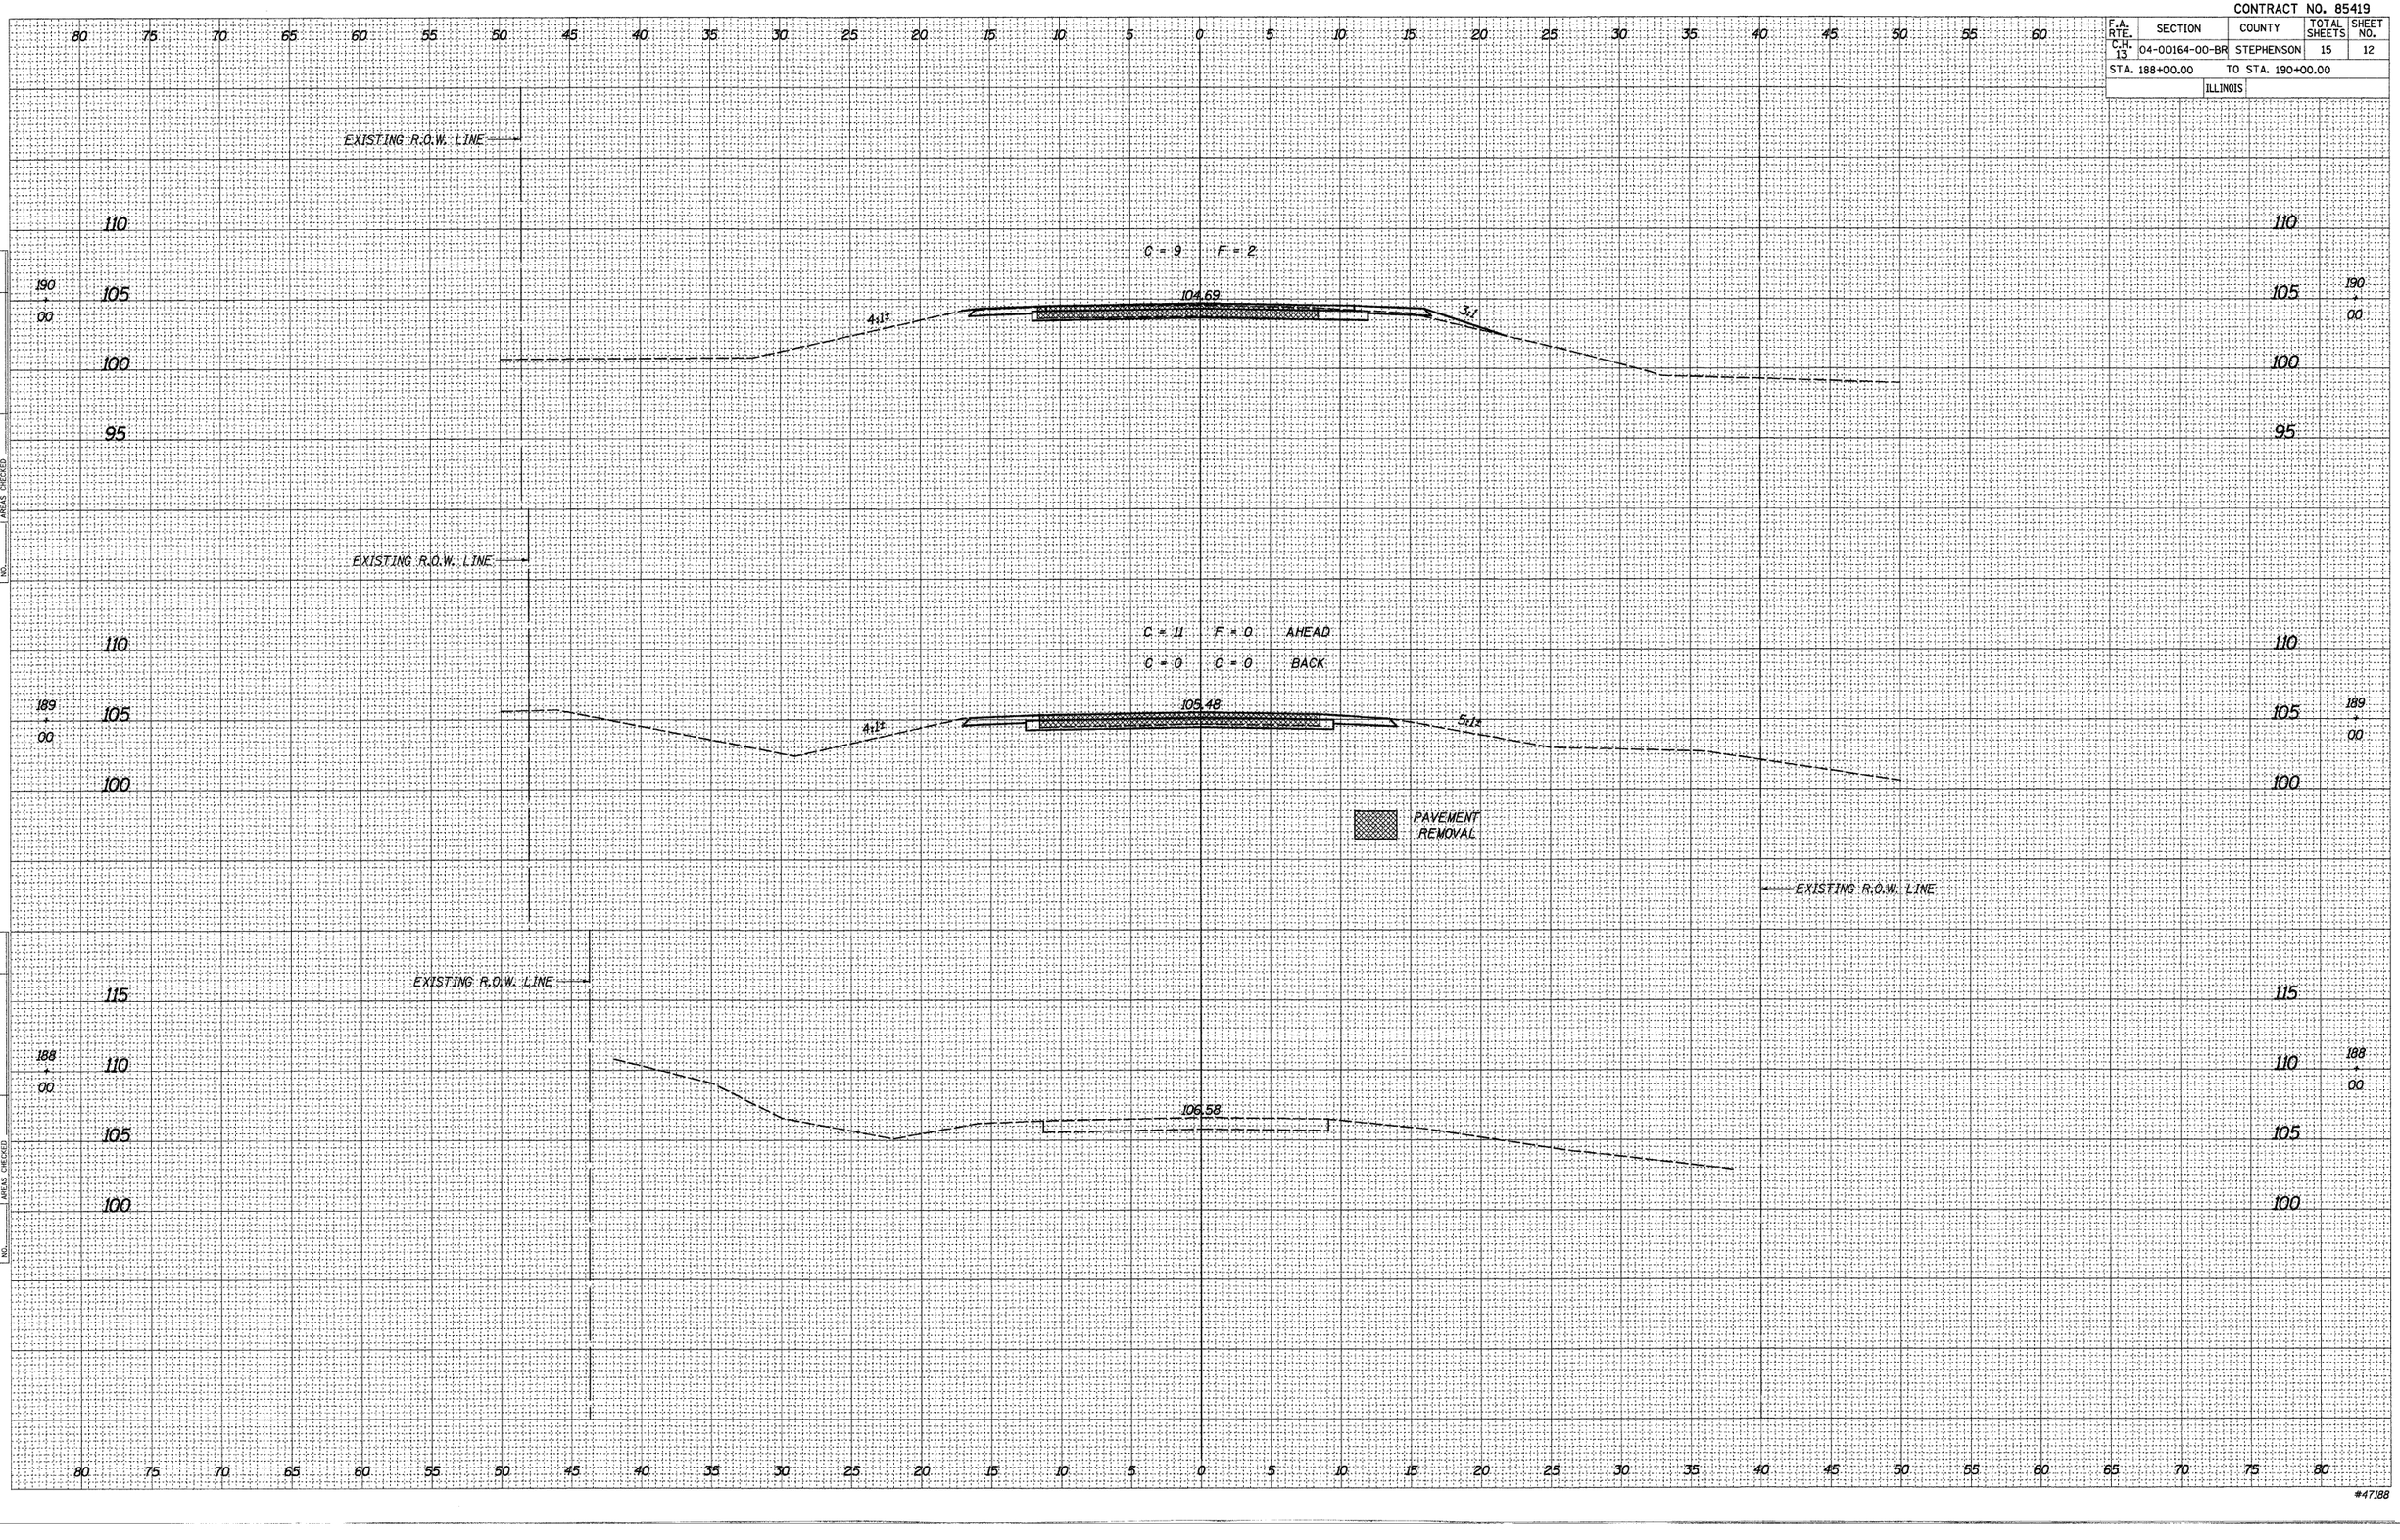

FINAL SURVEY — NOTE BOOK NO. — SURVEYED — PLOTTED — TEMPLATE — AREAS — AREAS CHECKED — BY — DATE

ORIGINAL SURVEY — NOTE BOOK NO. — SURVEYED — PLOTTED — TEMPLATE — AREAS — AREAS CHECKED — BY — DATE

PLOT DATE = 01/31/07
FILE NAME = 47188XSECTIONSHEETS
PLOT SCALE = 50
USER NAME = S. PRUDE

#47188