CONTRACT NO. 85419

F.A. RTE.	SECTION	COUNTY	TOTAL SHEETS	SHEET NO.
C.H. 13	04-00164-00-BR	STEPHENSON	15	13
STA. 190+42.00		TO STA. 192+25.00		
		ILLINOIS		

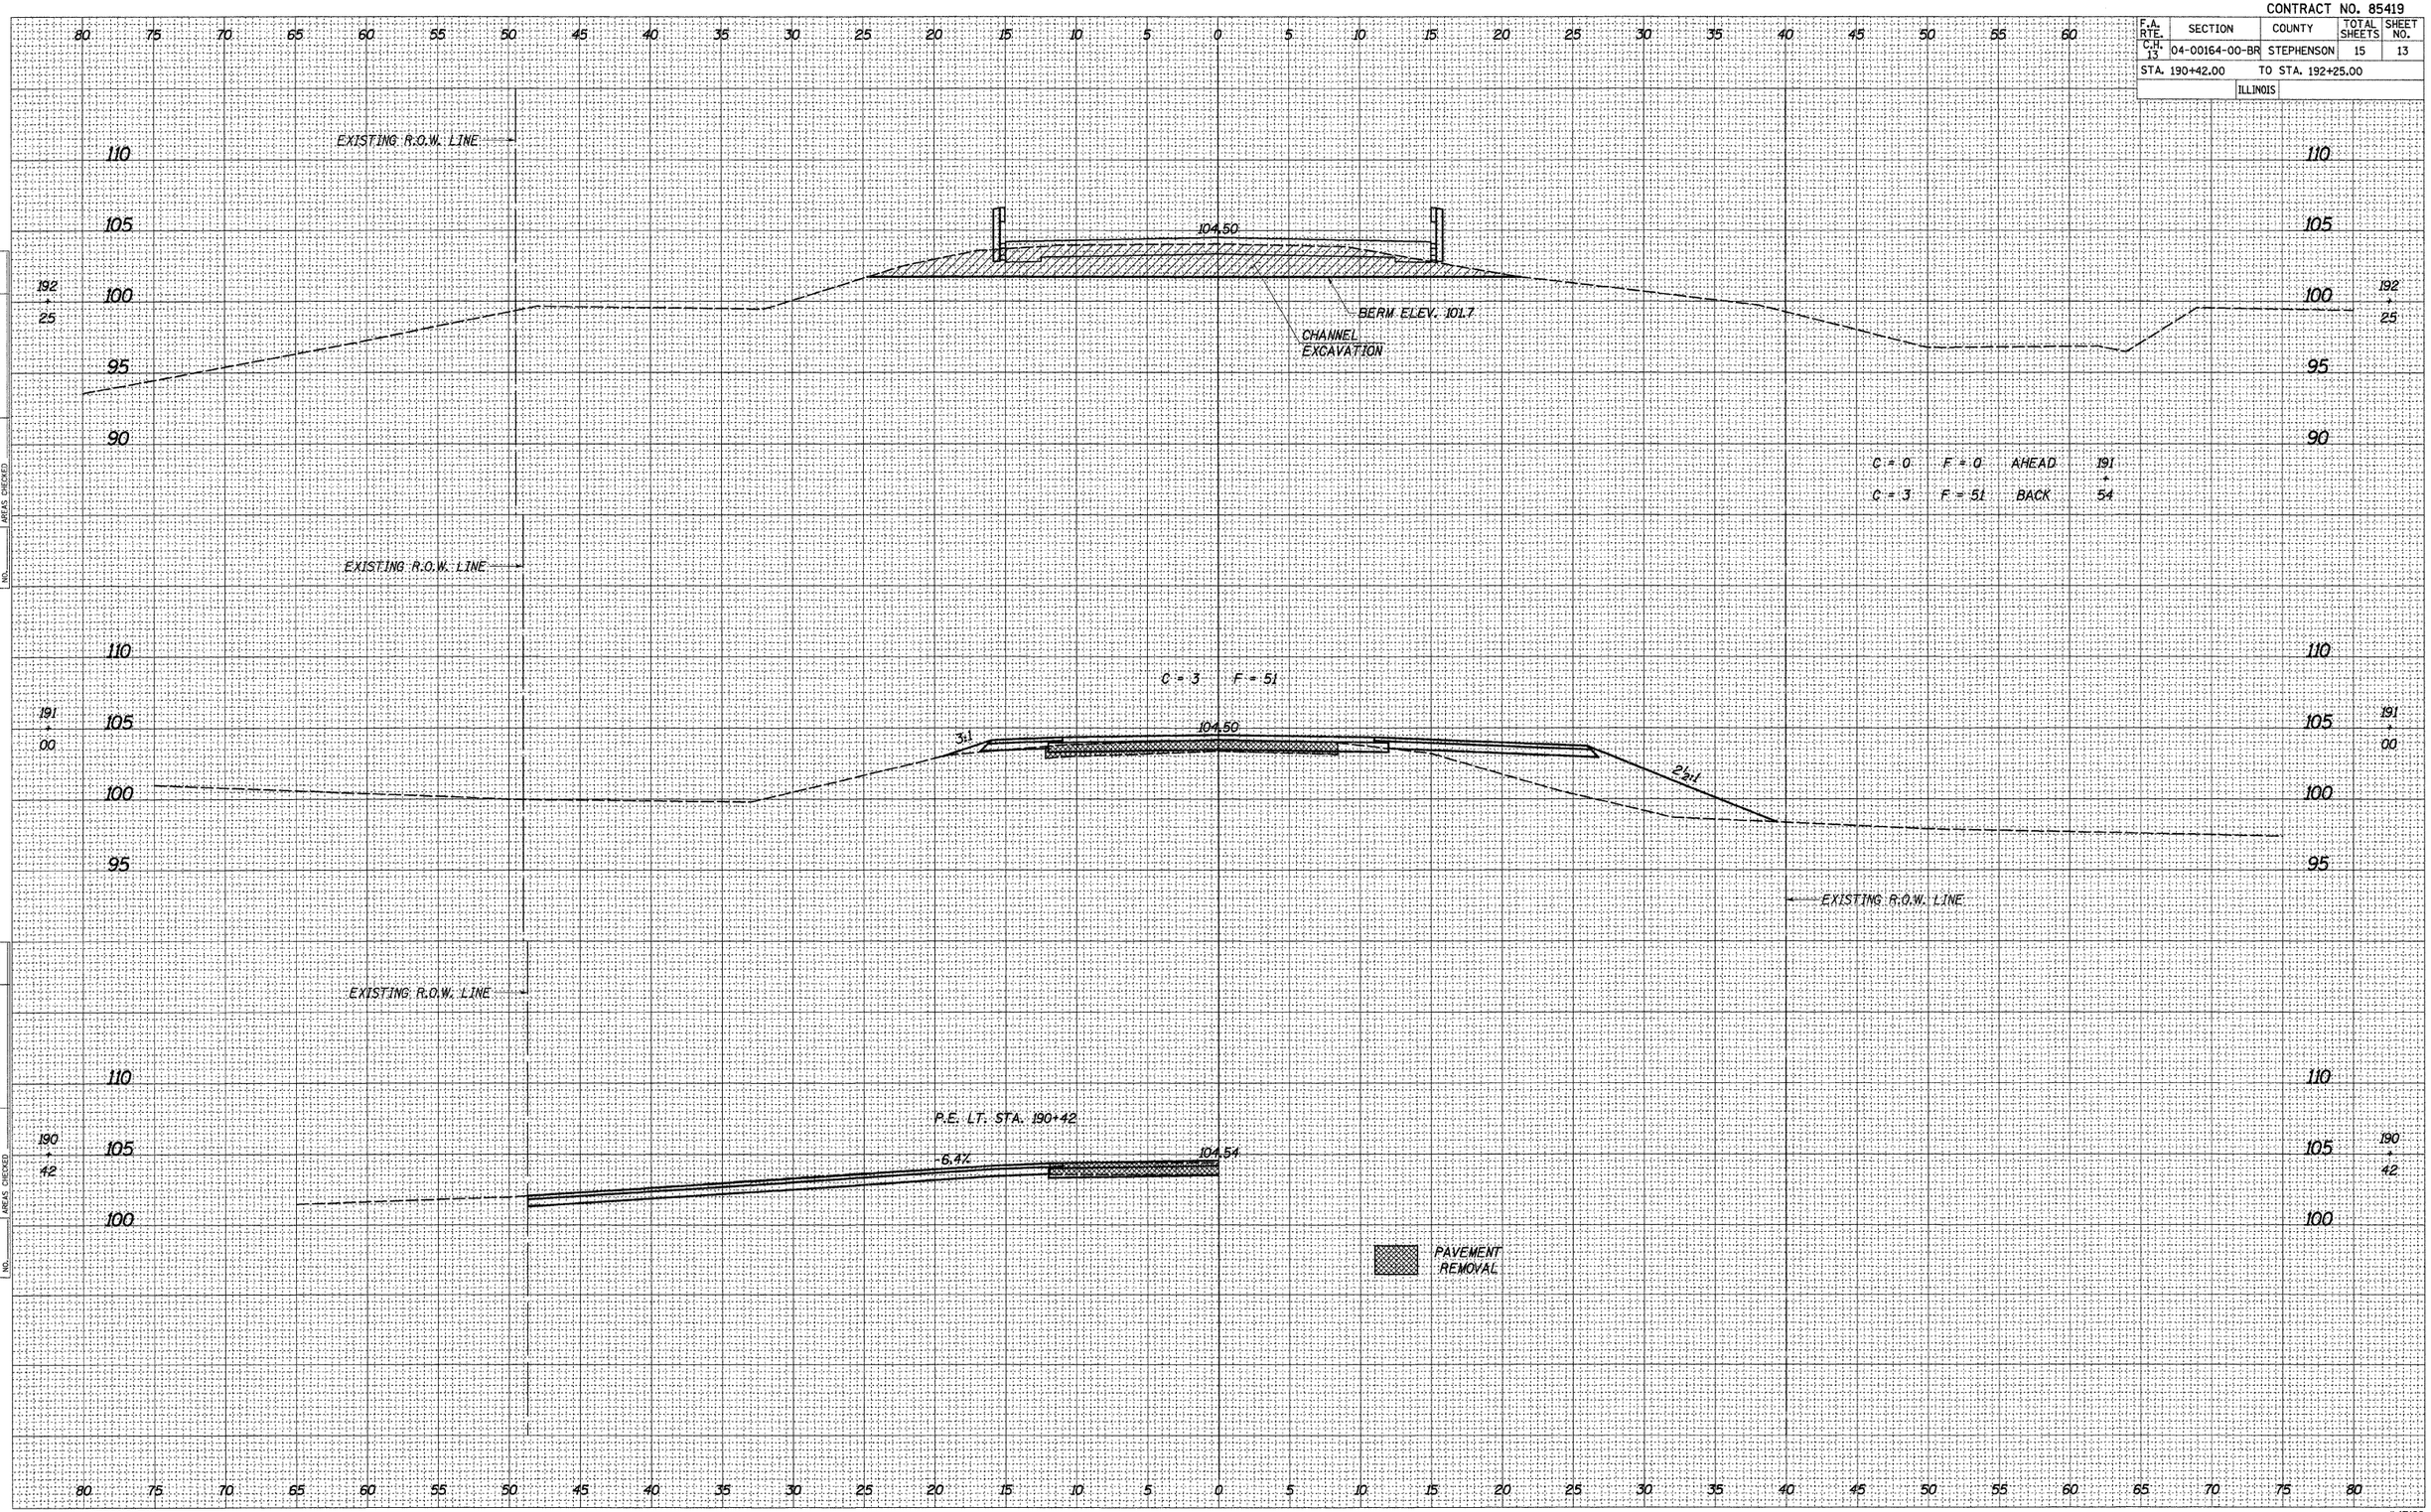

FINAL SURVEY | NOTE BOOK NO. | SURVEYED | PLOTTED | TEMPLATE | AREAS | AREAS CHECKED | BY | DATE

ORIGINAL SURVEY | NOTE BOOK NO. | SURVEYED | PLOTTED | TEMPLATE | AREAS | AREAS CHECKED | BY | DATE

PLOT DATE = 01/31/07
FILE NAME = 47188XSECTIONSHEETS
PLOT SCALE = 50
USER NAME = S. PRICE

#47188