CONTRACT NO. 89559

F.A.S. RTE.	SECTION	COUNTY	TOTAL SHEETS	SHEET NO.
206	06-00094-05-DR	MERCER	36	11
STA. 303+00 TO STA. 319+00				
FED. ROAD DIST. NO. 7	ILLINOIS			

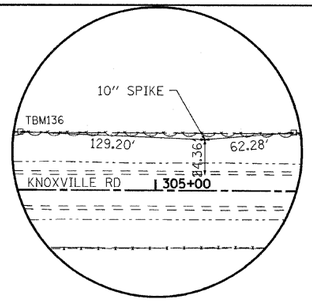

C.P. 65
305+35

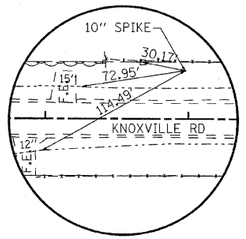

C.P. 66
311+98

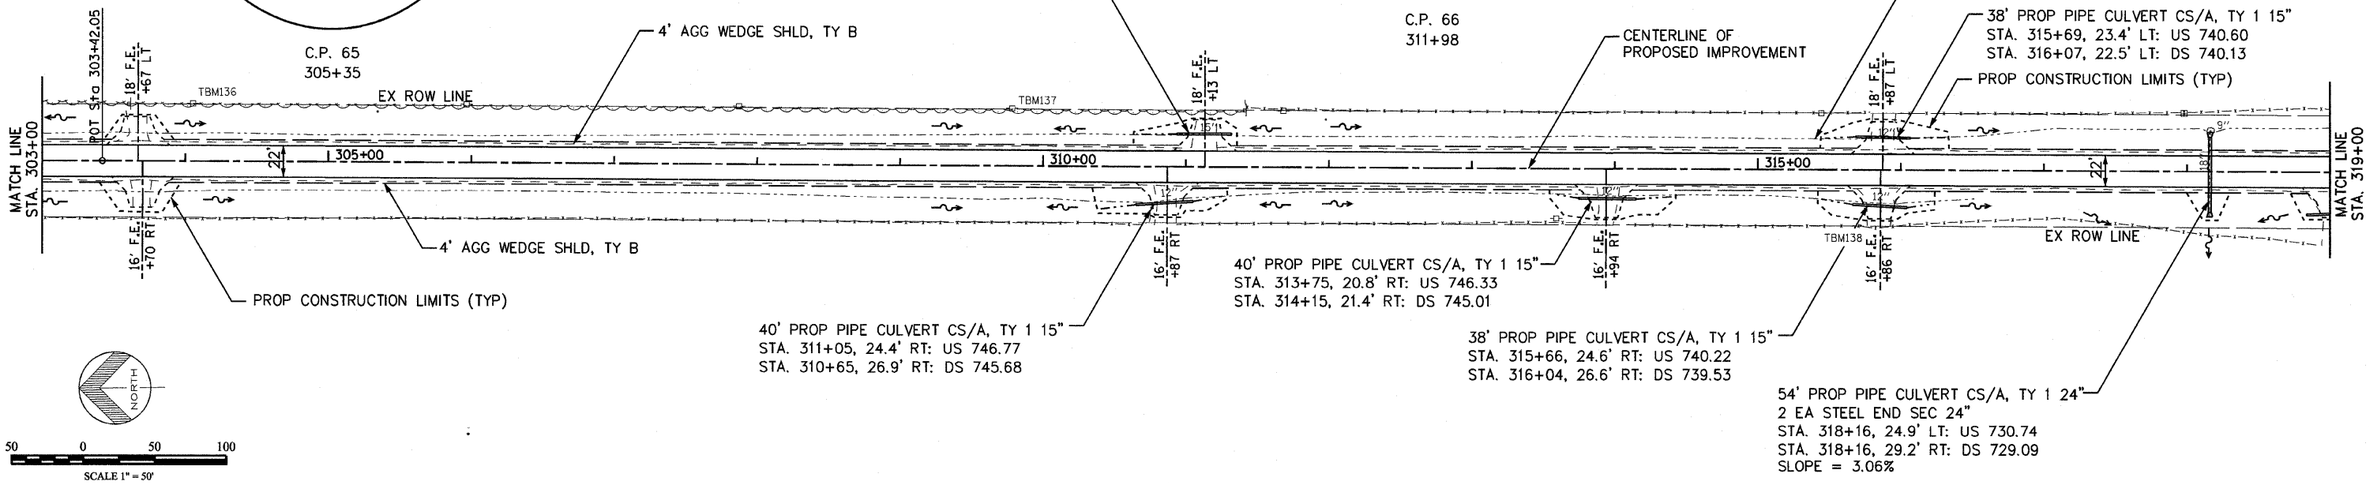

50 0 50 100
SCALE 1" = 50'

TBM-136 PK NAIL IN POWER POLE ON EAST SIDE OF KNOXVILLE ROAD, 4TH POWER POLE SOUTH OF 130TH AVENUE
STA. 304+05.48 40.55' LT., ELEV. 760.96

TBM-137 PK NAIL IN WEST SIDE OF POWER POLE ON EAST SIDE OF KNOXVILLE ROAD, 7TH POWER POLE SOUTH OF 130TH AVENUE
STA. 309+78.38 40.48' LT, ELEV. 749.80
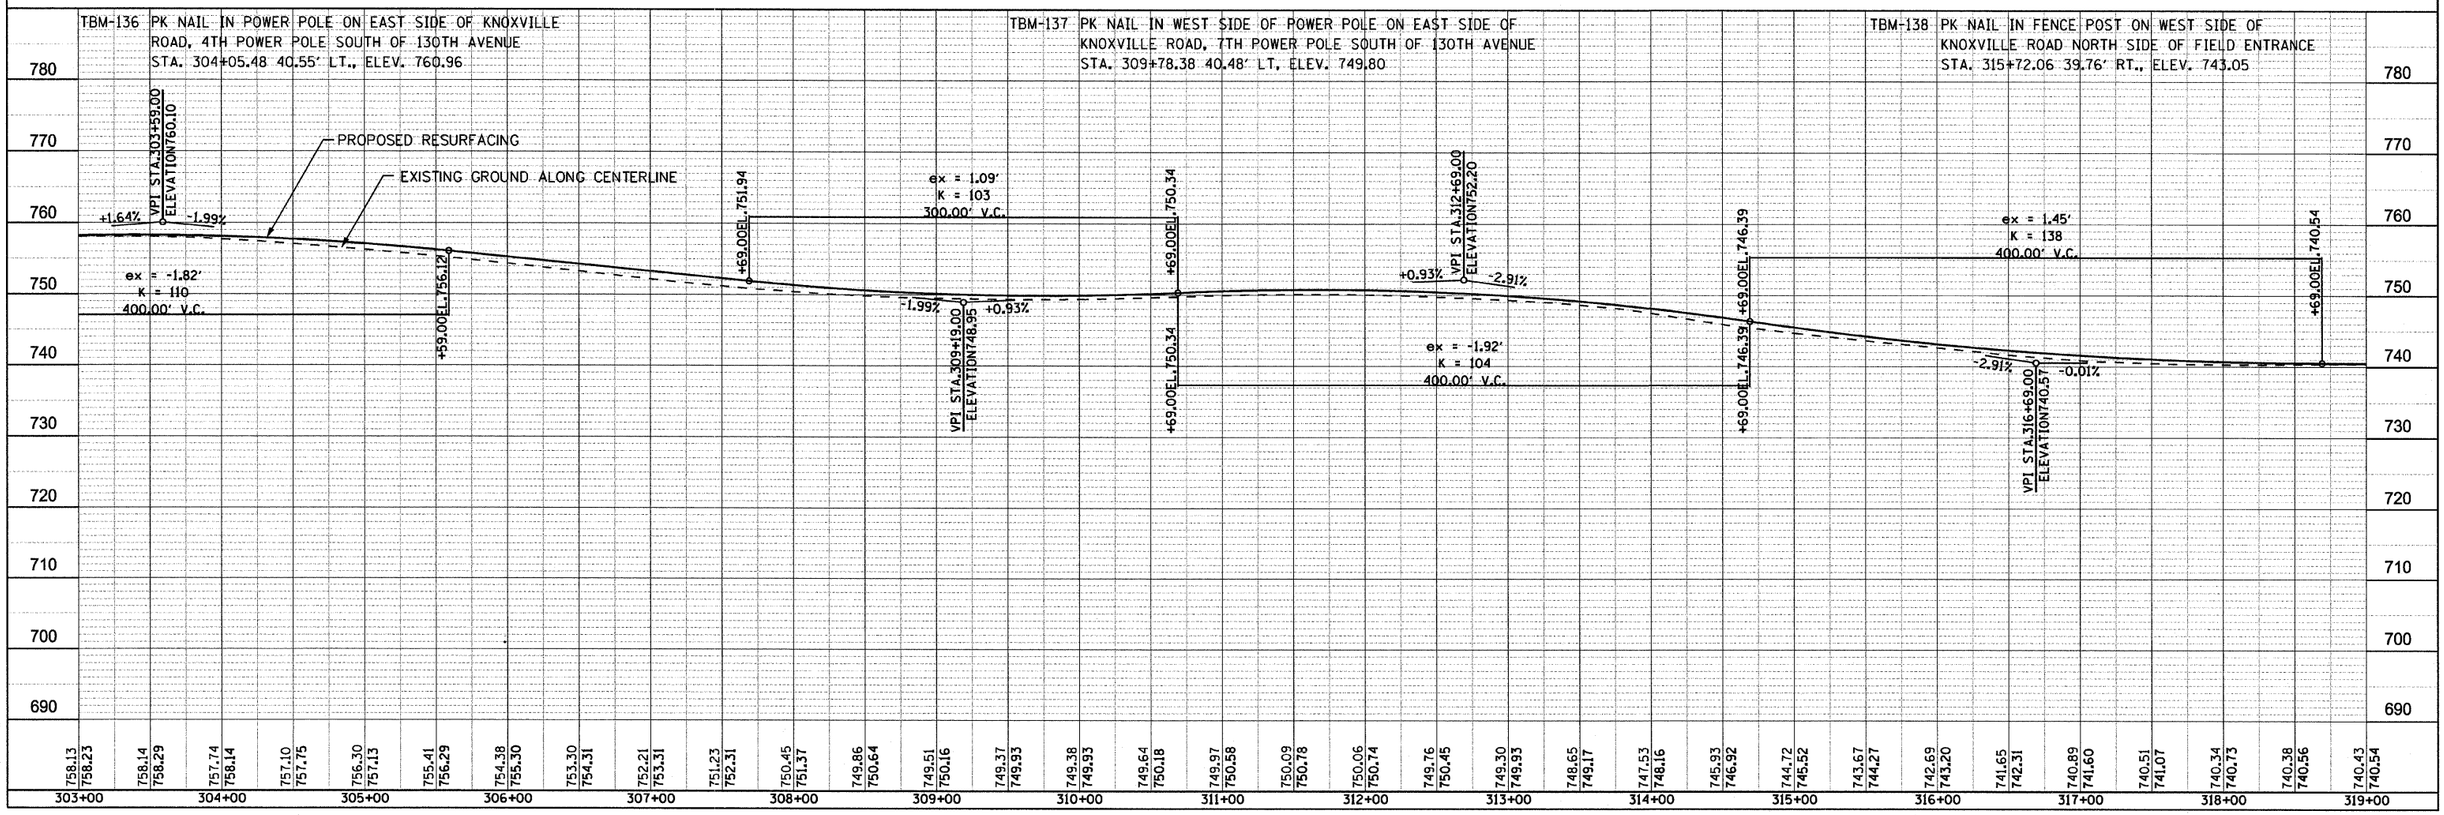
TBM-138 PK NAIL IN FENCE POST ON WEST SIDE OF KNOXVILLE ROAD NORTH SIDE OF FIELD ENTRANCE
STA. 315+72.06 39.76' RT., ELEV. 743.05