CONTRACT NO. 89559
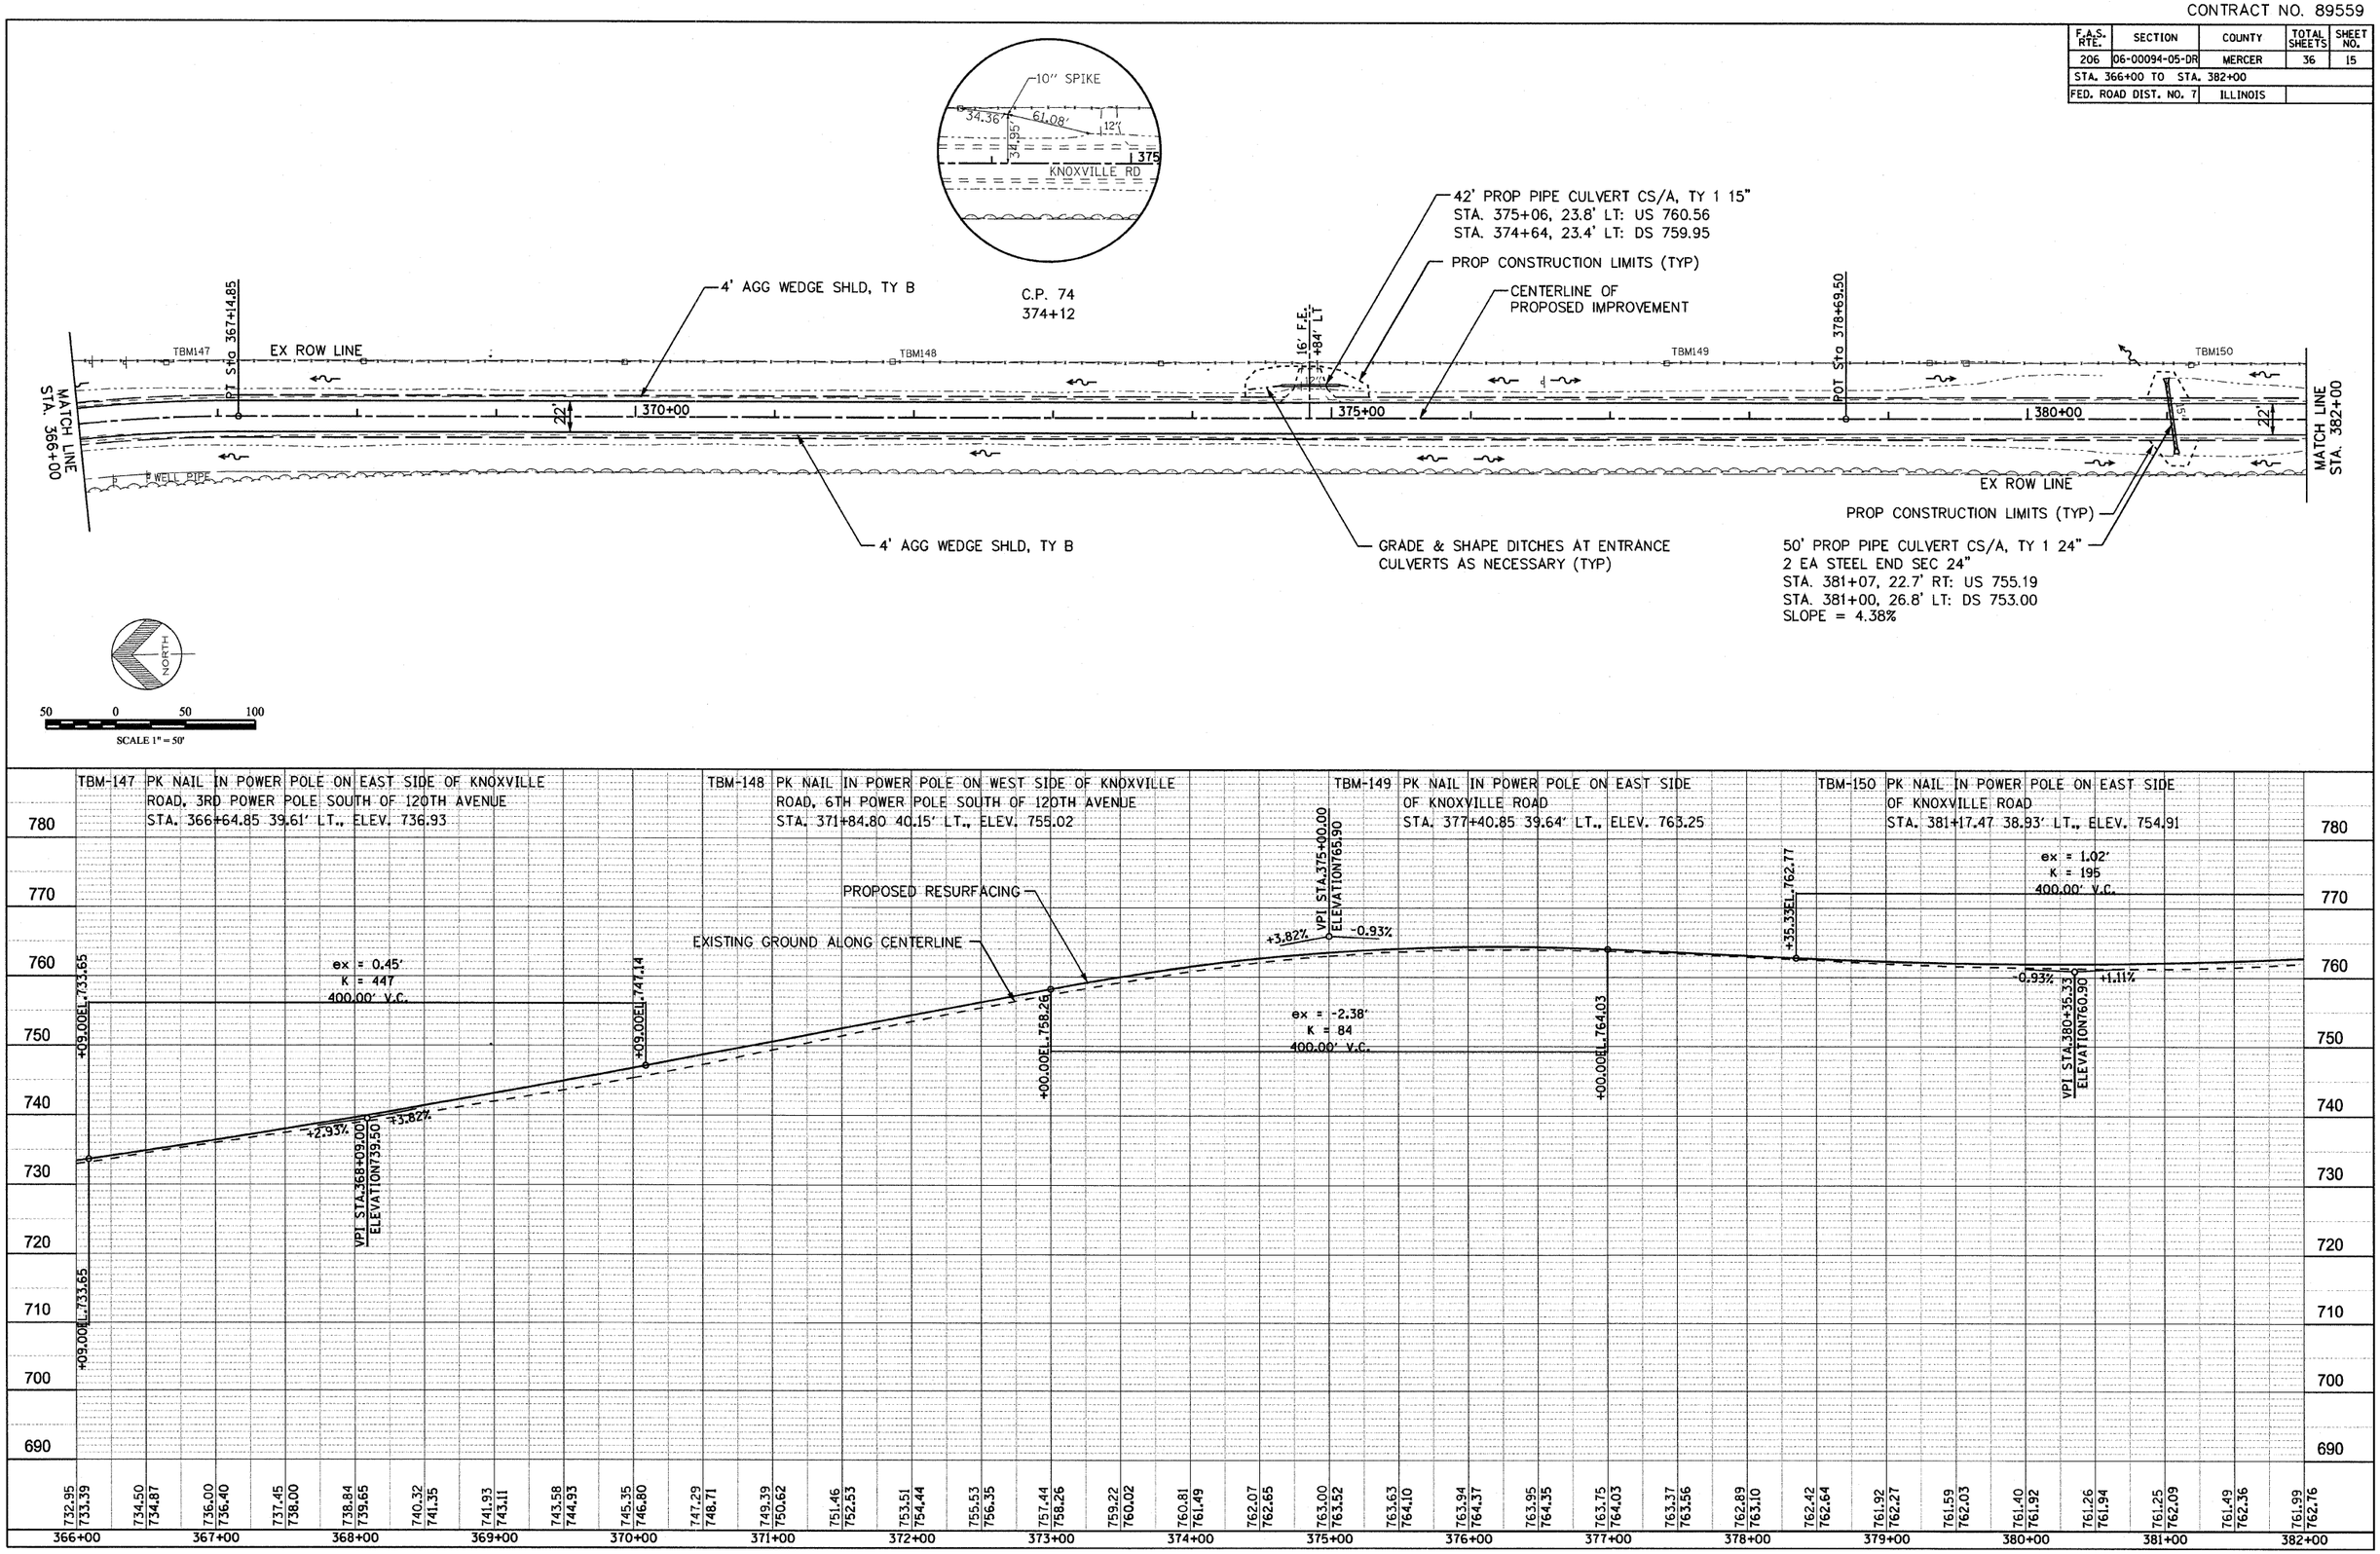
F.A.S. RTE.	SECTION	COUNTY	TOTAL SHEETS	SHEET NO.
206	06-00094-05-DR	MERCER	36	15
STA. 366+00 TO STA. 382+00				
FED. ROAD DIST. NO. 7		ILLINOIS