ROUTE NO.	SECTION	COUNTY	TOTAL SHEETS	SHEET NO.
FAU 6679	09-00066-01-SW	PEORIA	24	16
FEDERAL ROAD DIST NO.		ILLINOIS	CONTRACT NO. 69563	

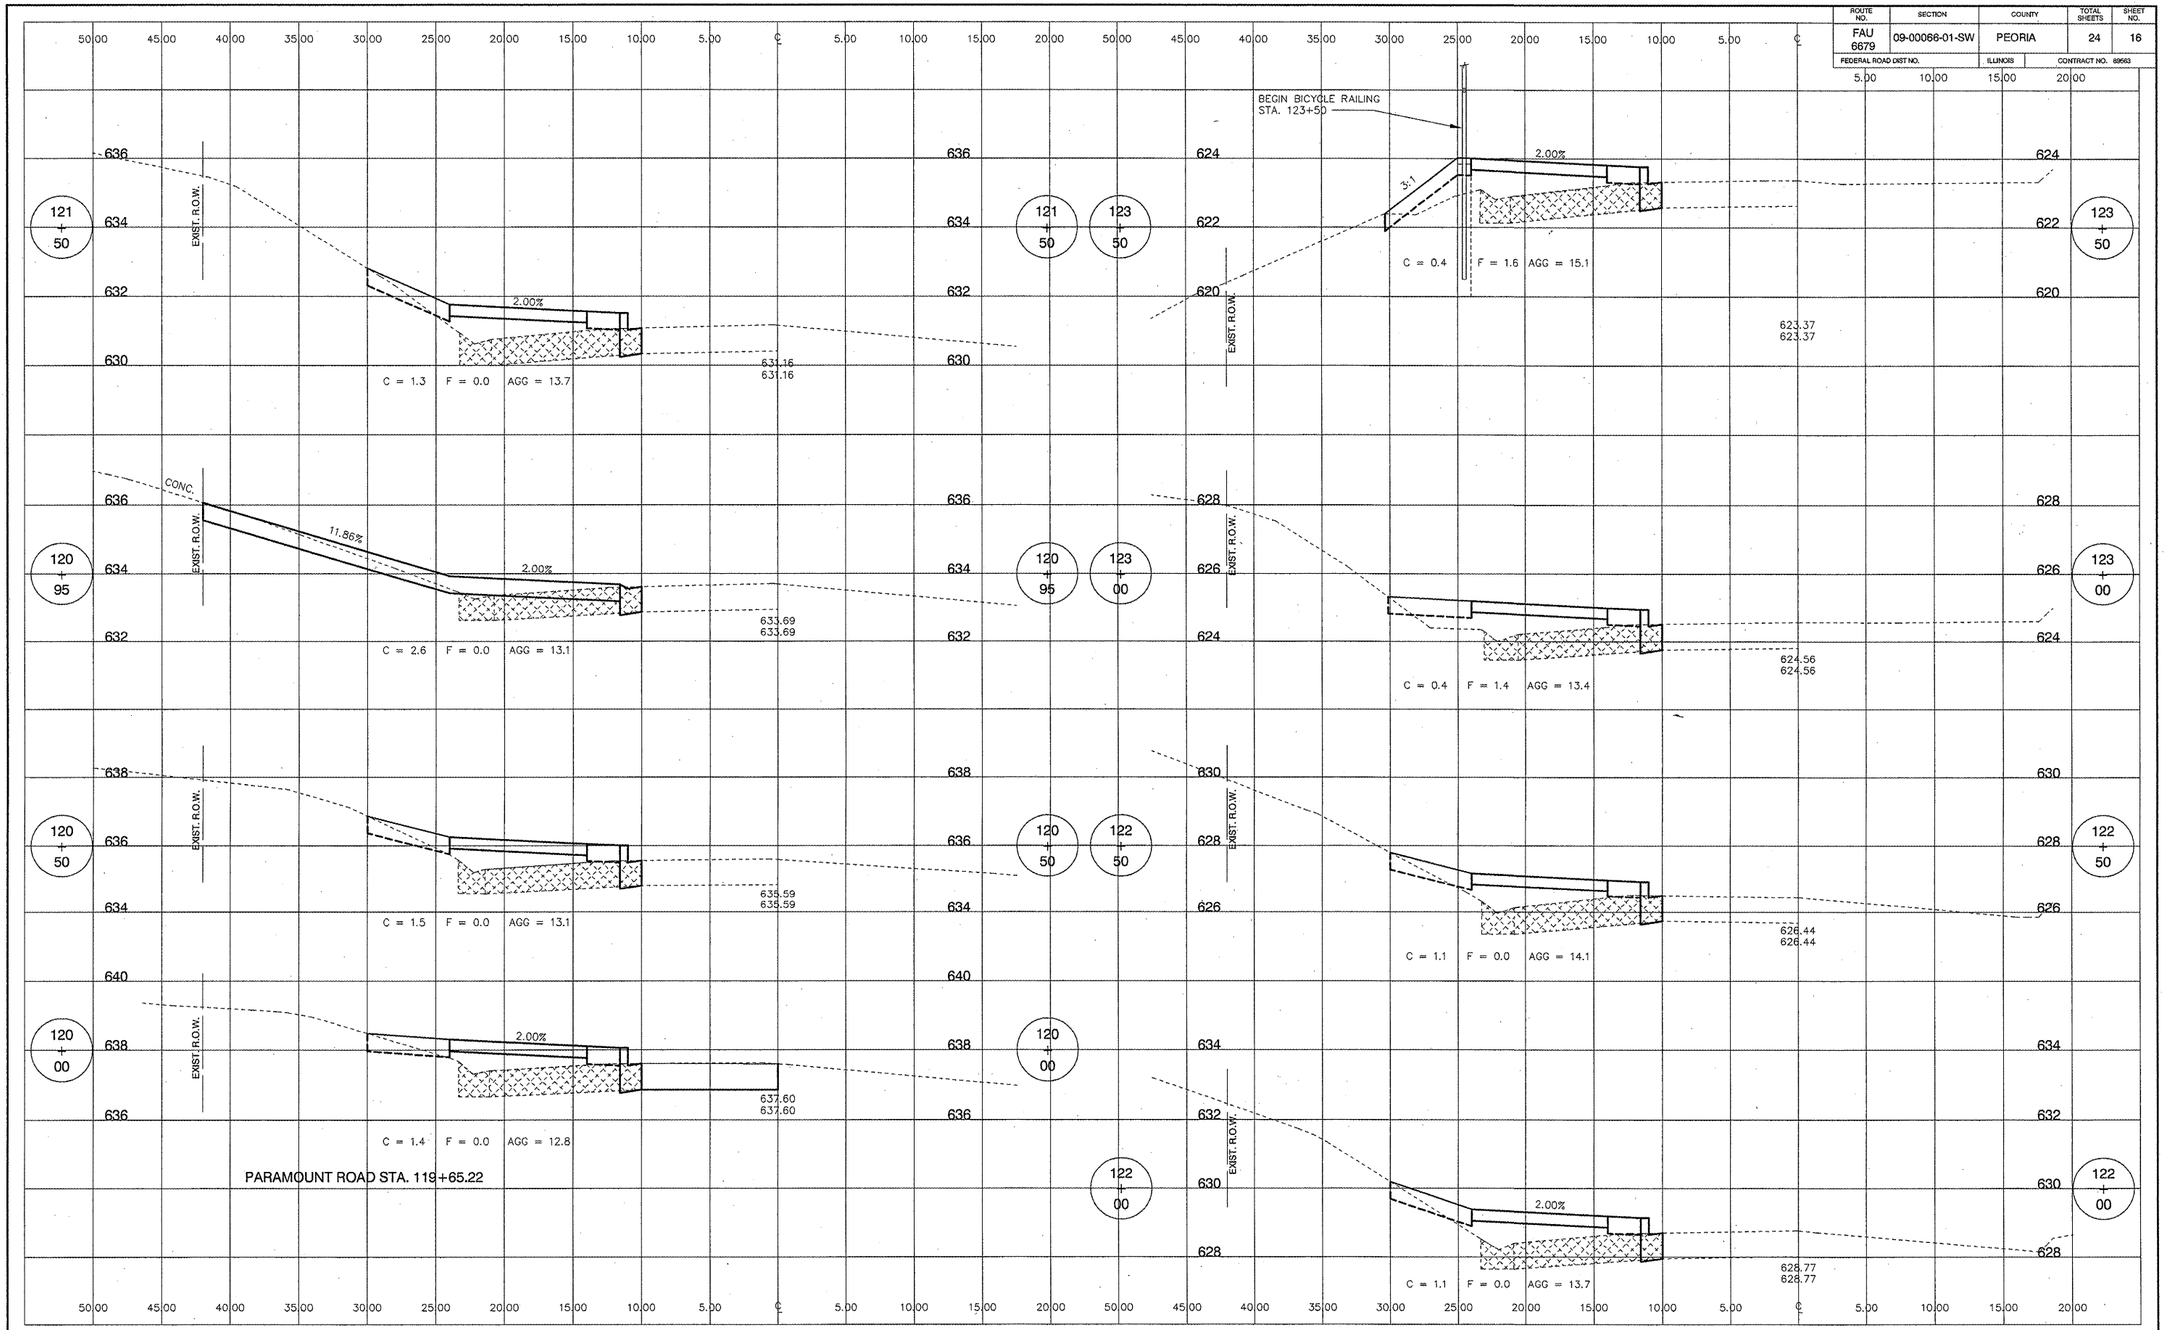

MOHR & KERR ENGINEERING & LAND SURVEYING, P.C.
7336 N. University Ave. Office: (309) 692-8500
Peoria, Illinois 61614 Fax: (309) 692-8501
www.mohrandkerr.com Professional Design Firm #184.005091

REV.	DATE	NATURE OF REVISION	CHECKED
FILE NAME: zcss			

SURVEYED	MDP
DRAWN	DEH
CHECKED	SDK
SCALE	1" = 5' H 1" = 2' V
DATE	12-02-09

CLIENT: VILLAGE OF BARTONVILLE
PEORIA COUNTY, ILLINOIS

TITLE: PFEIFFER ROAD SIDEWALK IMPROVEMENTS
CROSS SECTIONS
STA. 120+00 TO STA. 123+50

PROJECT NO. 09-122
SHEET 16 OF 24
DRAWING NO. 16