93501

ROUTE NO.	SECTION	COUNTY	TOTAL SHEETS	SHEET NO.
C.H. 3	06-00086-00-PV	MACOUPIN	43	13
FED. ROAD DIST. NO. 7		ILLINOIS	FED. AID PROJECT-	

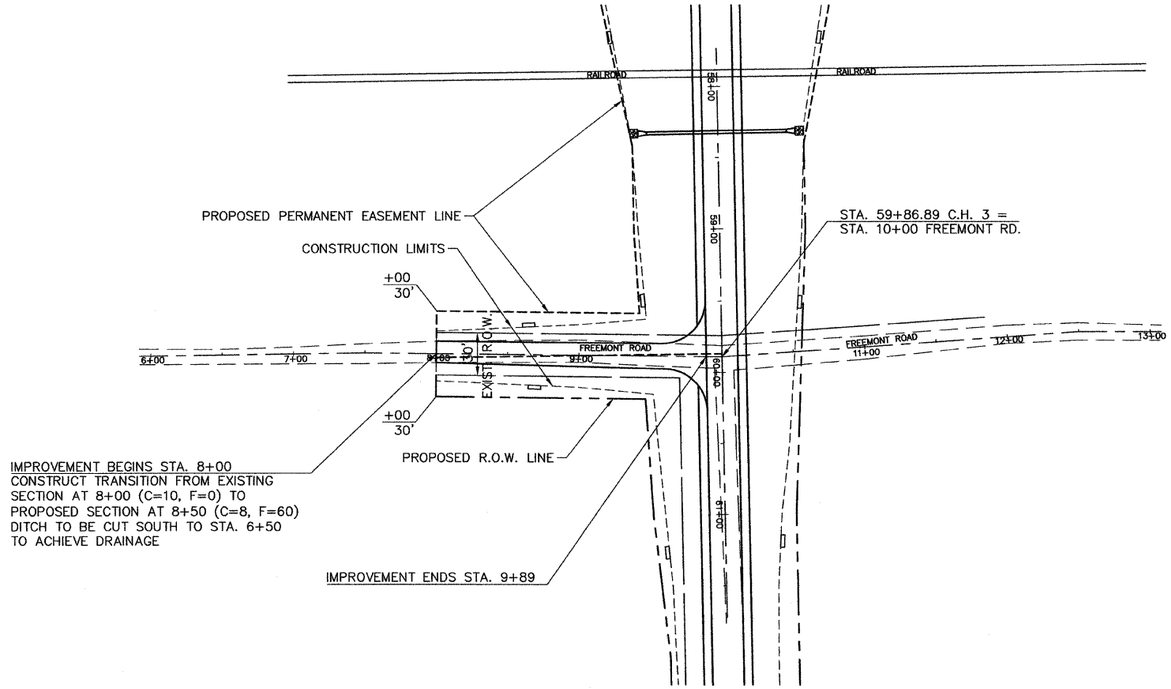

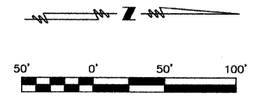

LEGEND

- IRON PIN SET
- SET SPIKE NAIL
- POWER POLE
- GUY WIRE
- TELEPHONE SPLICE BOX
- SIGN
- END FENCE POST
- RIGHT OF WAY MARKER
- FLOW DIRECTION
- STREAM
- TEMPORARY DITCH CHECK
- PERIMETER EROSION BARRIER

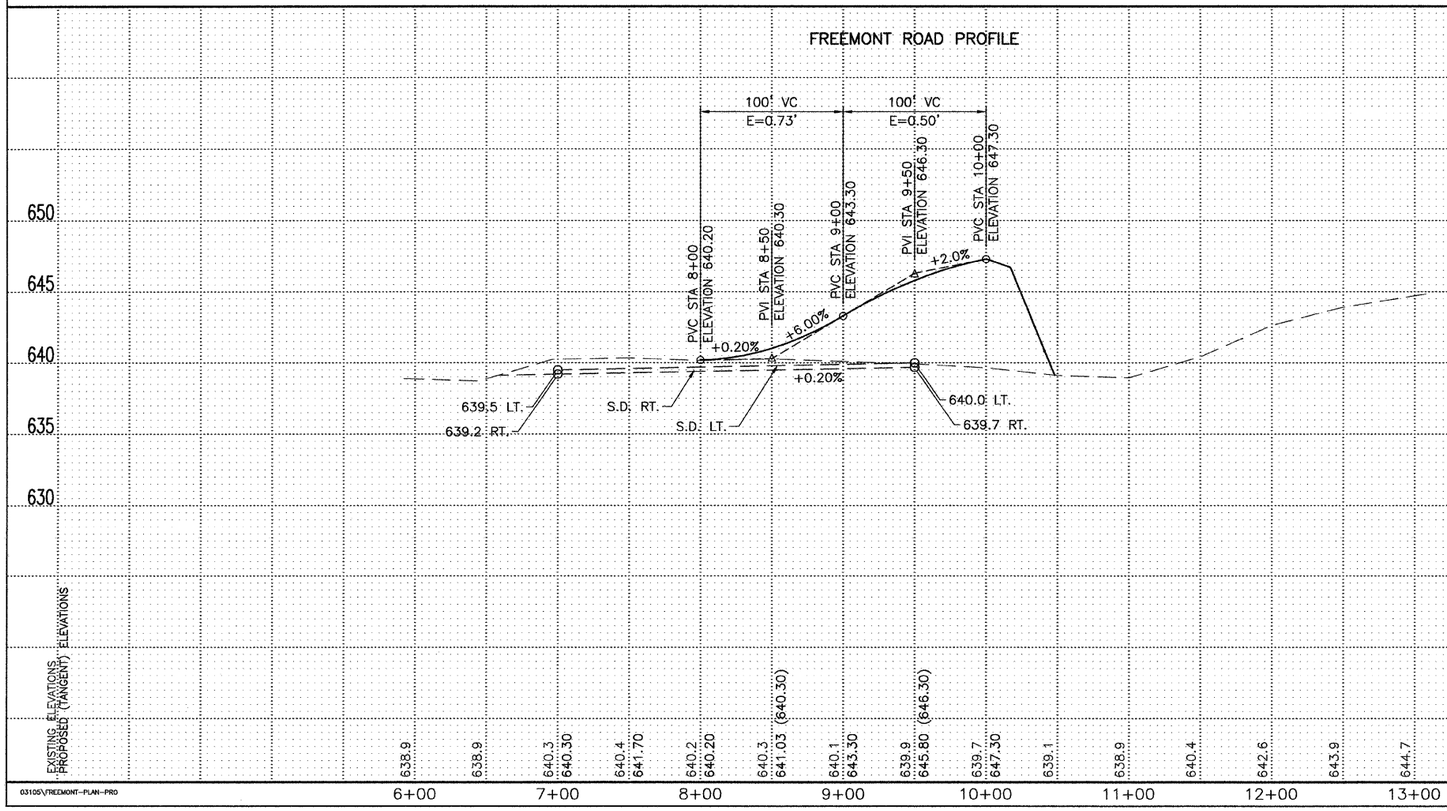

SHEET TITLE

PLAN & PROFILE

PROJECT

SECTION 06-00086-00-PV
F.A.S. 2729 / C.H. 3
MACOUPIN COUNTY

PROJECT NO. 03105
SCALE
DATE 09/11/09
DRAWN BY PPW
CHECKED BY
DRAWING NO. 13

COOMBE-BLOXDORF P.C.
Engineers / Land Surveyors
Springfield, Illinois
Design Firm License No. 184-002703

OF 43 SHTS

03105\FREDMONT-PLAN-PRO