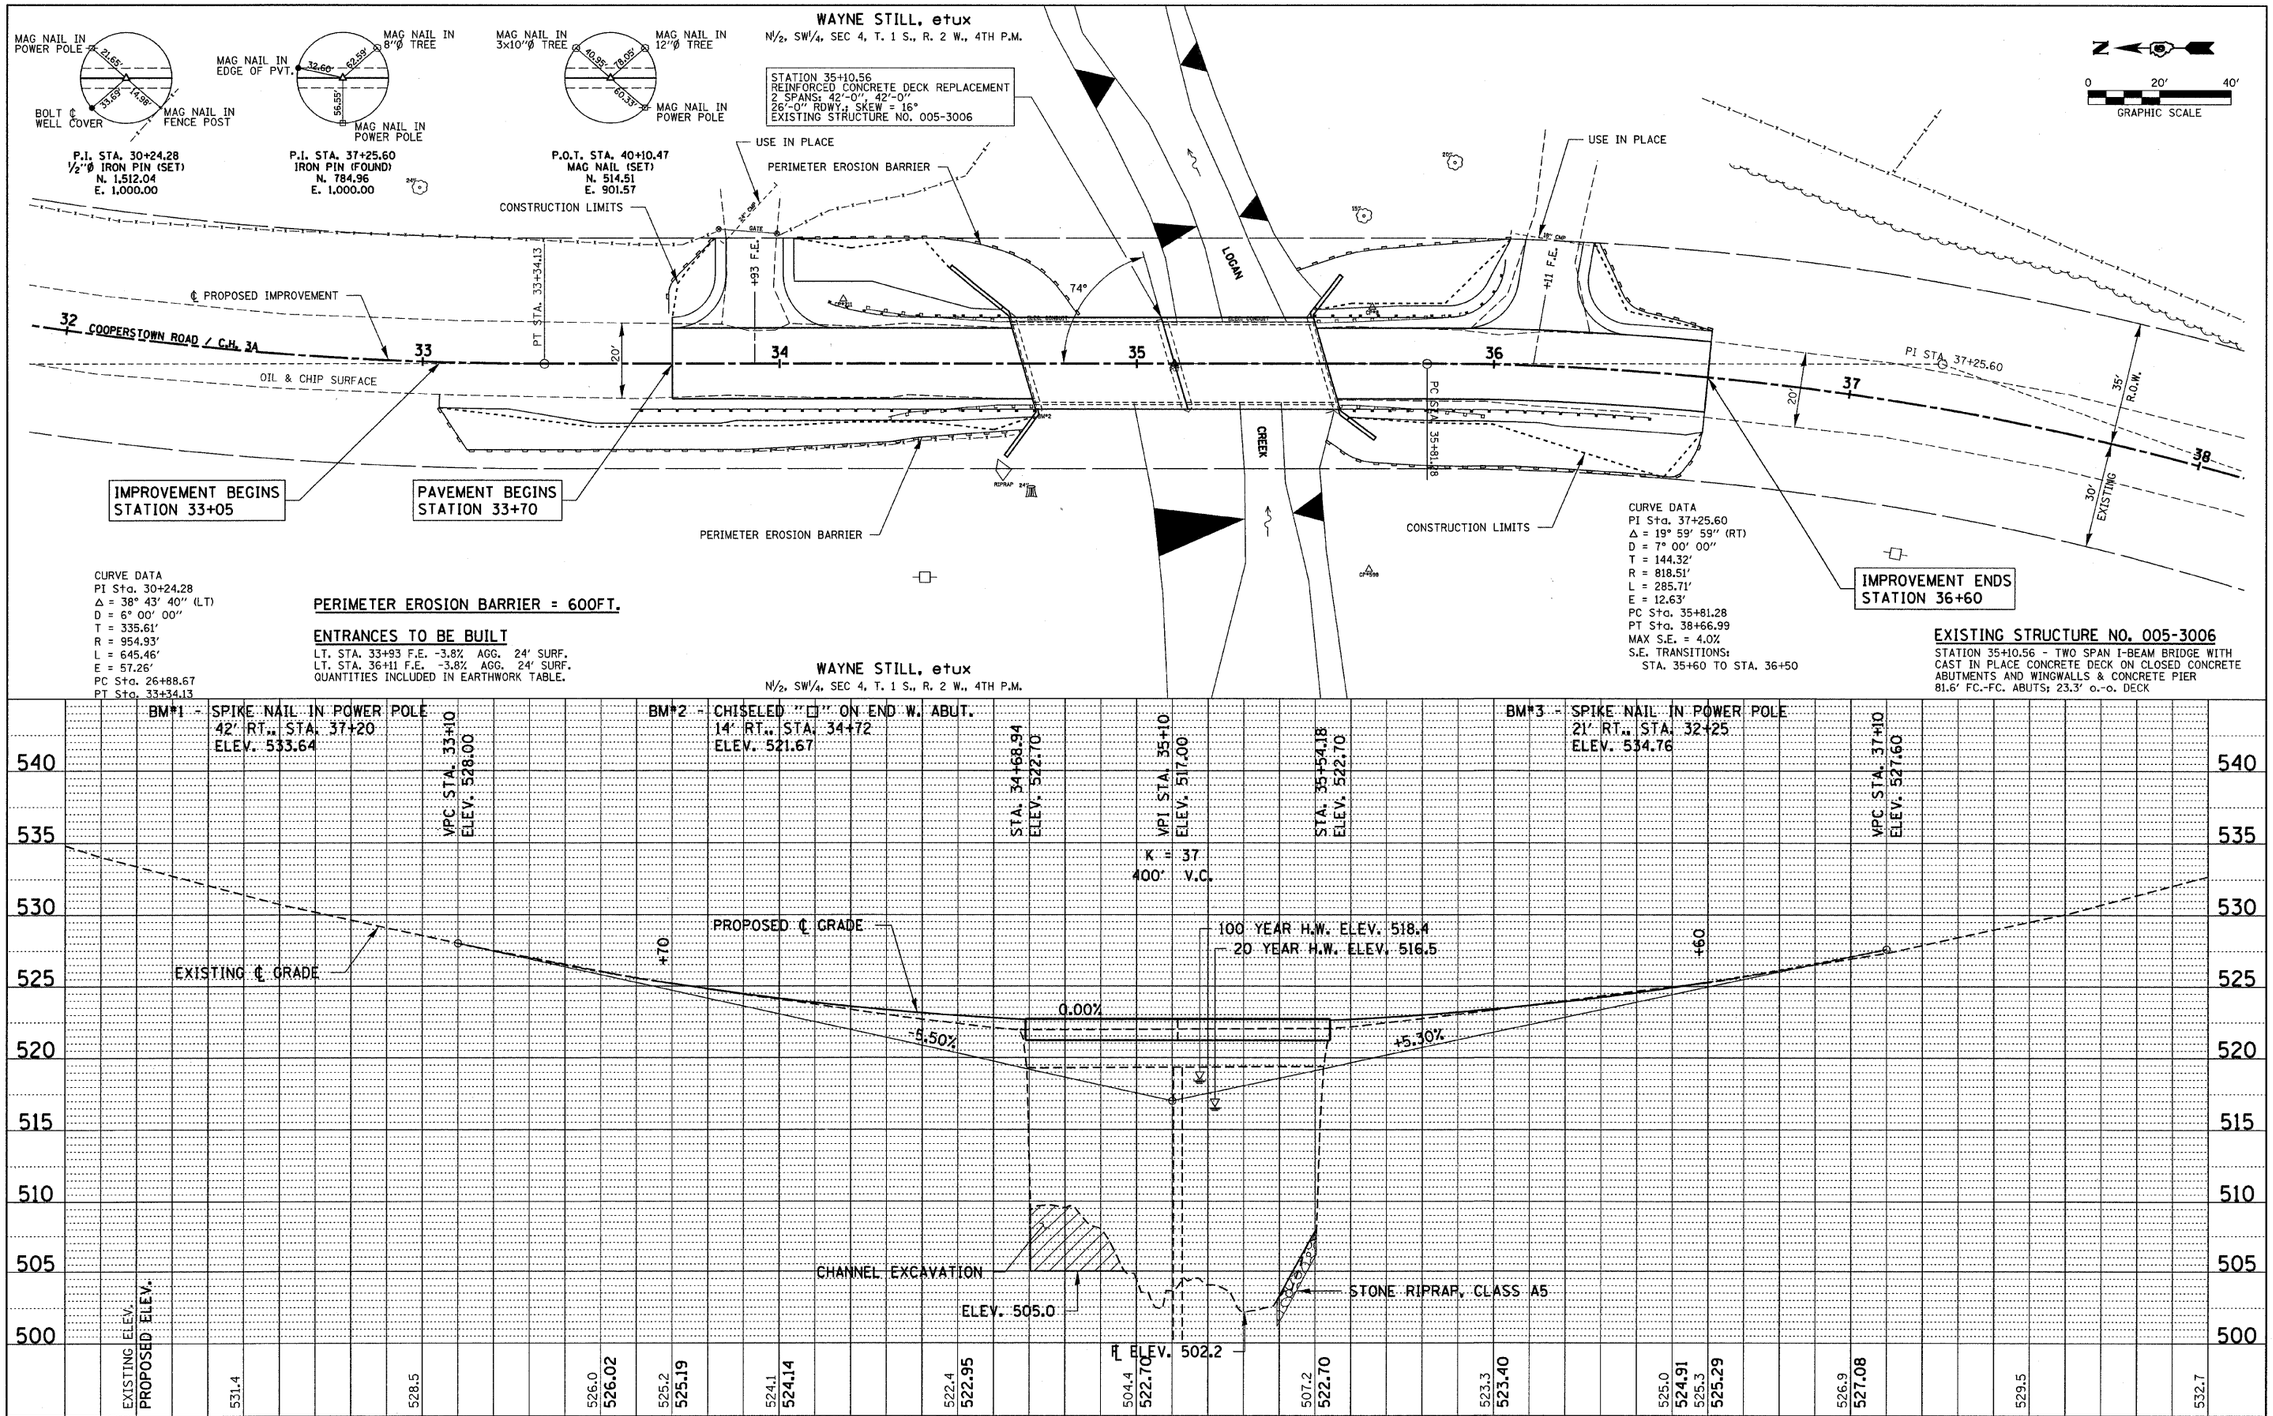

PLAN	BY	DATE
SURVEYED		
PLOTTED		
ALIGNMENT CHECKED		
RT. OF WAY CHECKED		
CADD FILE NAME		
NOTE BOOK NO.		

PROFILE	BY	DATE
SURVEYED		
PLOTTED		
GRADES CHECKED		
B.M. NOTED		
STRUCTURE NOTATNS CHKD		
NOTE BOOK NO.		

FILE NAME = 000204-sht-ppl.dgn	USER NAME =	DESIGNED - J.W.F.	REVISED -
		DRAWN - D.T.M.	REVISED -
	PLOT SCALE =	CHECKED - S.W.M.	REVISED -
	PLOT DATE = 11/10/2009	DATE - 11/10/09	REVISED -

STATE OF ILLINOIS
BROWN COUNTY HIGHWAY DEPARTMENT

HLR

SCALE: 20H:5V

PLAN & PROFILE
COOPERSTOWN ROAD

SHEET NO. 1 OF 1 SHEETS | STA. 32+00 TO STA. 38+00

F.A.S.	SECTION	COUNTY	TOTAL SHEETS	SHEET NO.
1583	05-00065-00-BR	BROWN	24	4

CONTRACT NO. 93509

FED. ROAD DIST. NO. | ILLINOIS | FED. AID PROJECT