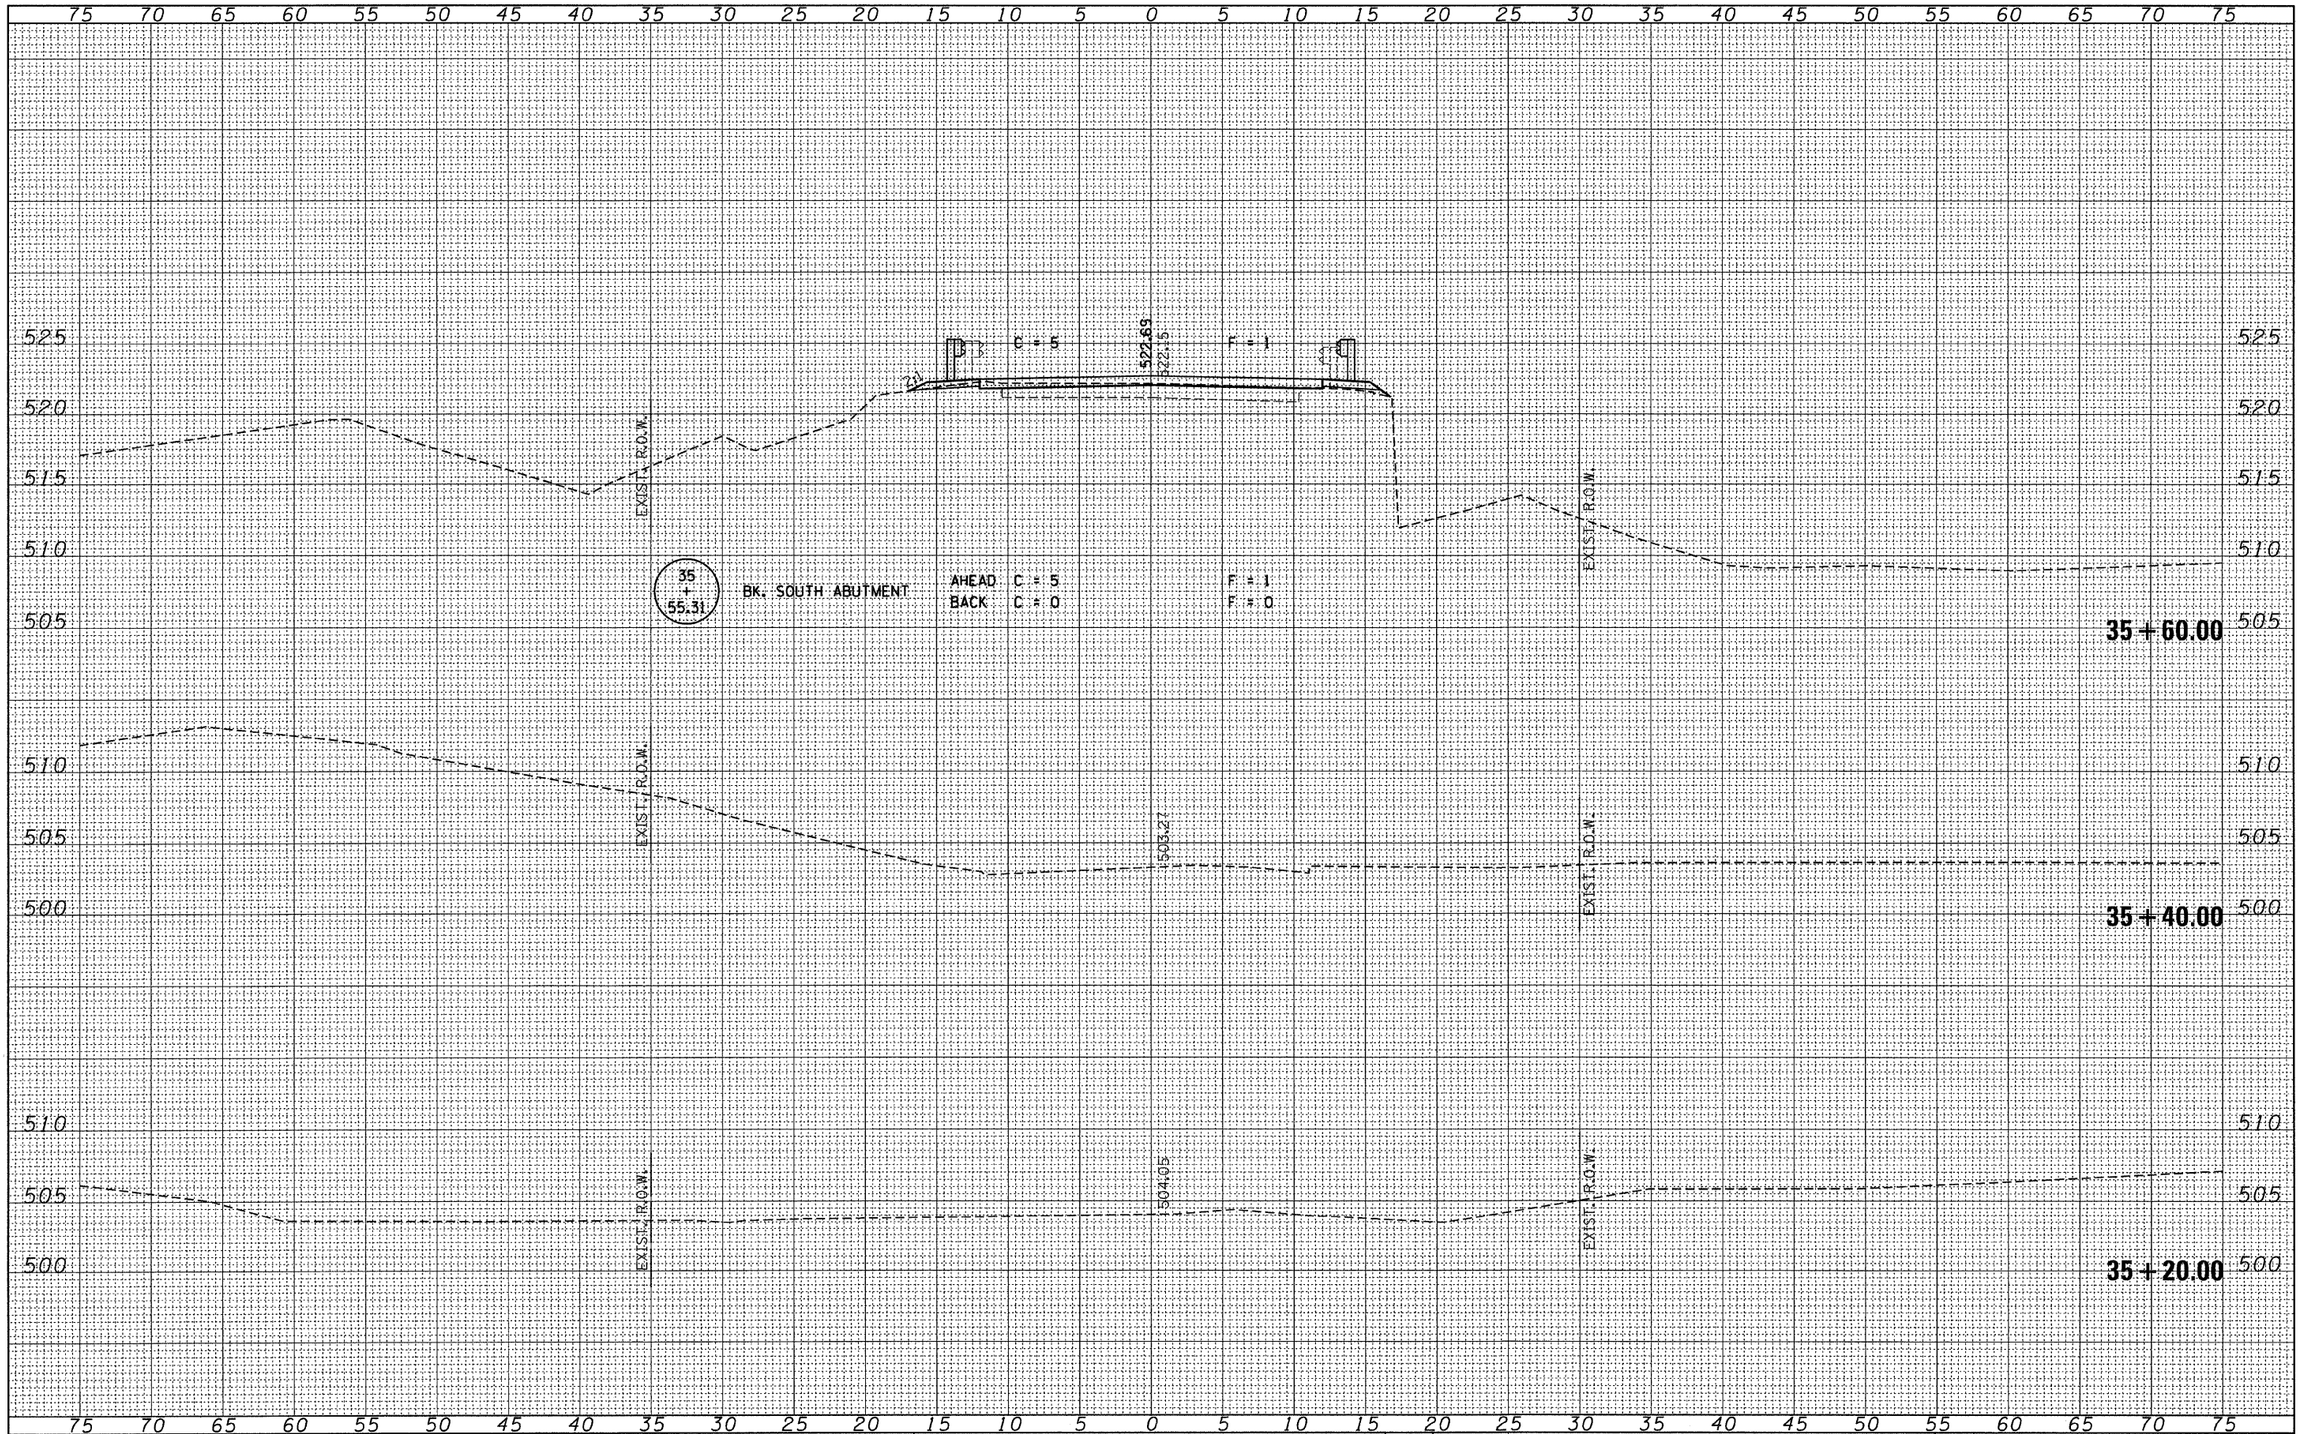

FINAL SURVEY		BY	DATE
NOTE BOOK	SURVEYED		
	PLOTTED		
	TEMPLATE		
	AREAS		
	AREAS CHECKED		
NO.			

ORIGINAL SURVEY		BY	DATE
NOTE BOOK	SURVEYED		
	PLOTTED		
	TEMPLATE		
	AREAS		
	AREAS CHECKED		
NO.			

FILE NAME = 080204-sht-sxs.dgn	USER NAME =	DESIGNED - J.W.F.	REVISED -
		DRAWN - D.T.M.	REVISED -
	PLOT SCALE =	CHECKED - S.W.M.	REVISED -
	PLOT DATE = 11/10/2009	DATE - 11/10/09	REVISED -

STATE OF ILLINOIS
BROWN COUNTY HIGHWAY DEPARTMENT

HLR

SCALE: 5H:5V

CROSS SECTIONS
COOPERSTOWN ROAD

SHEET NO. OF SHEETS STA. 35+20.00 TO STA. 35+60.00

F.A.S.	SECTION	COUNTY	TOTAL SHEETS	SHEET NO.
1583	05-00065-00-BR	BROWN	24	9

CONTRACT NO. 93509

FED. ROAD DIST. NO. | ILLINOIS | FED. AID PROJECT