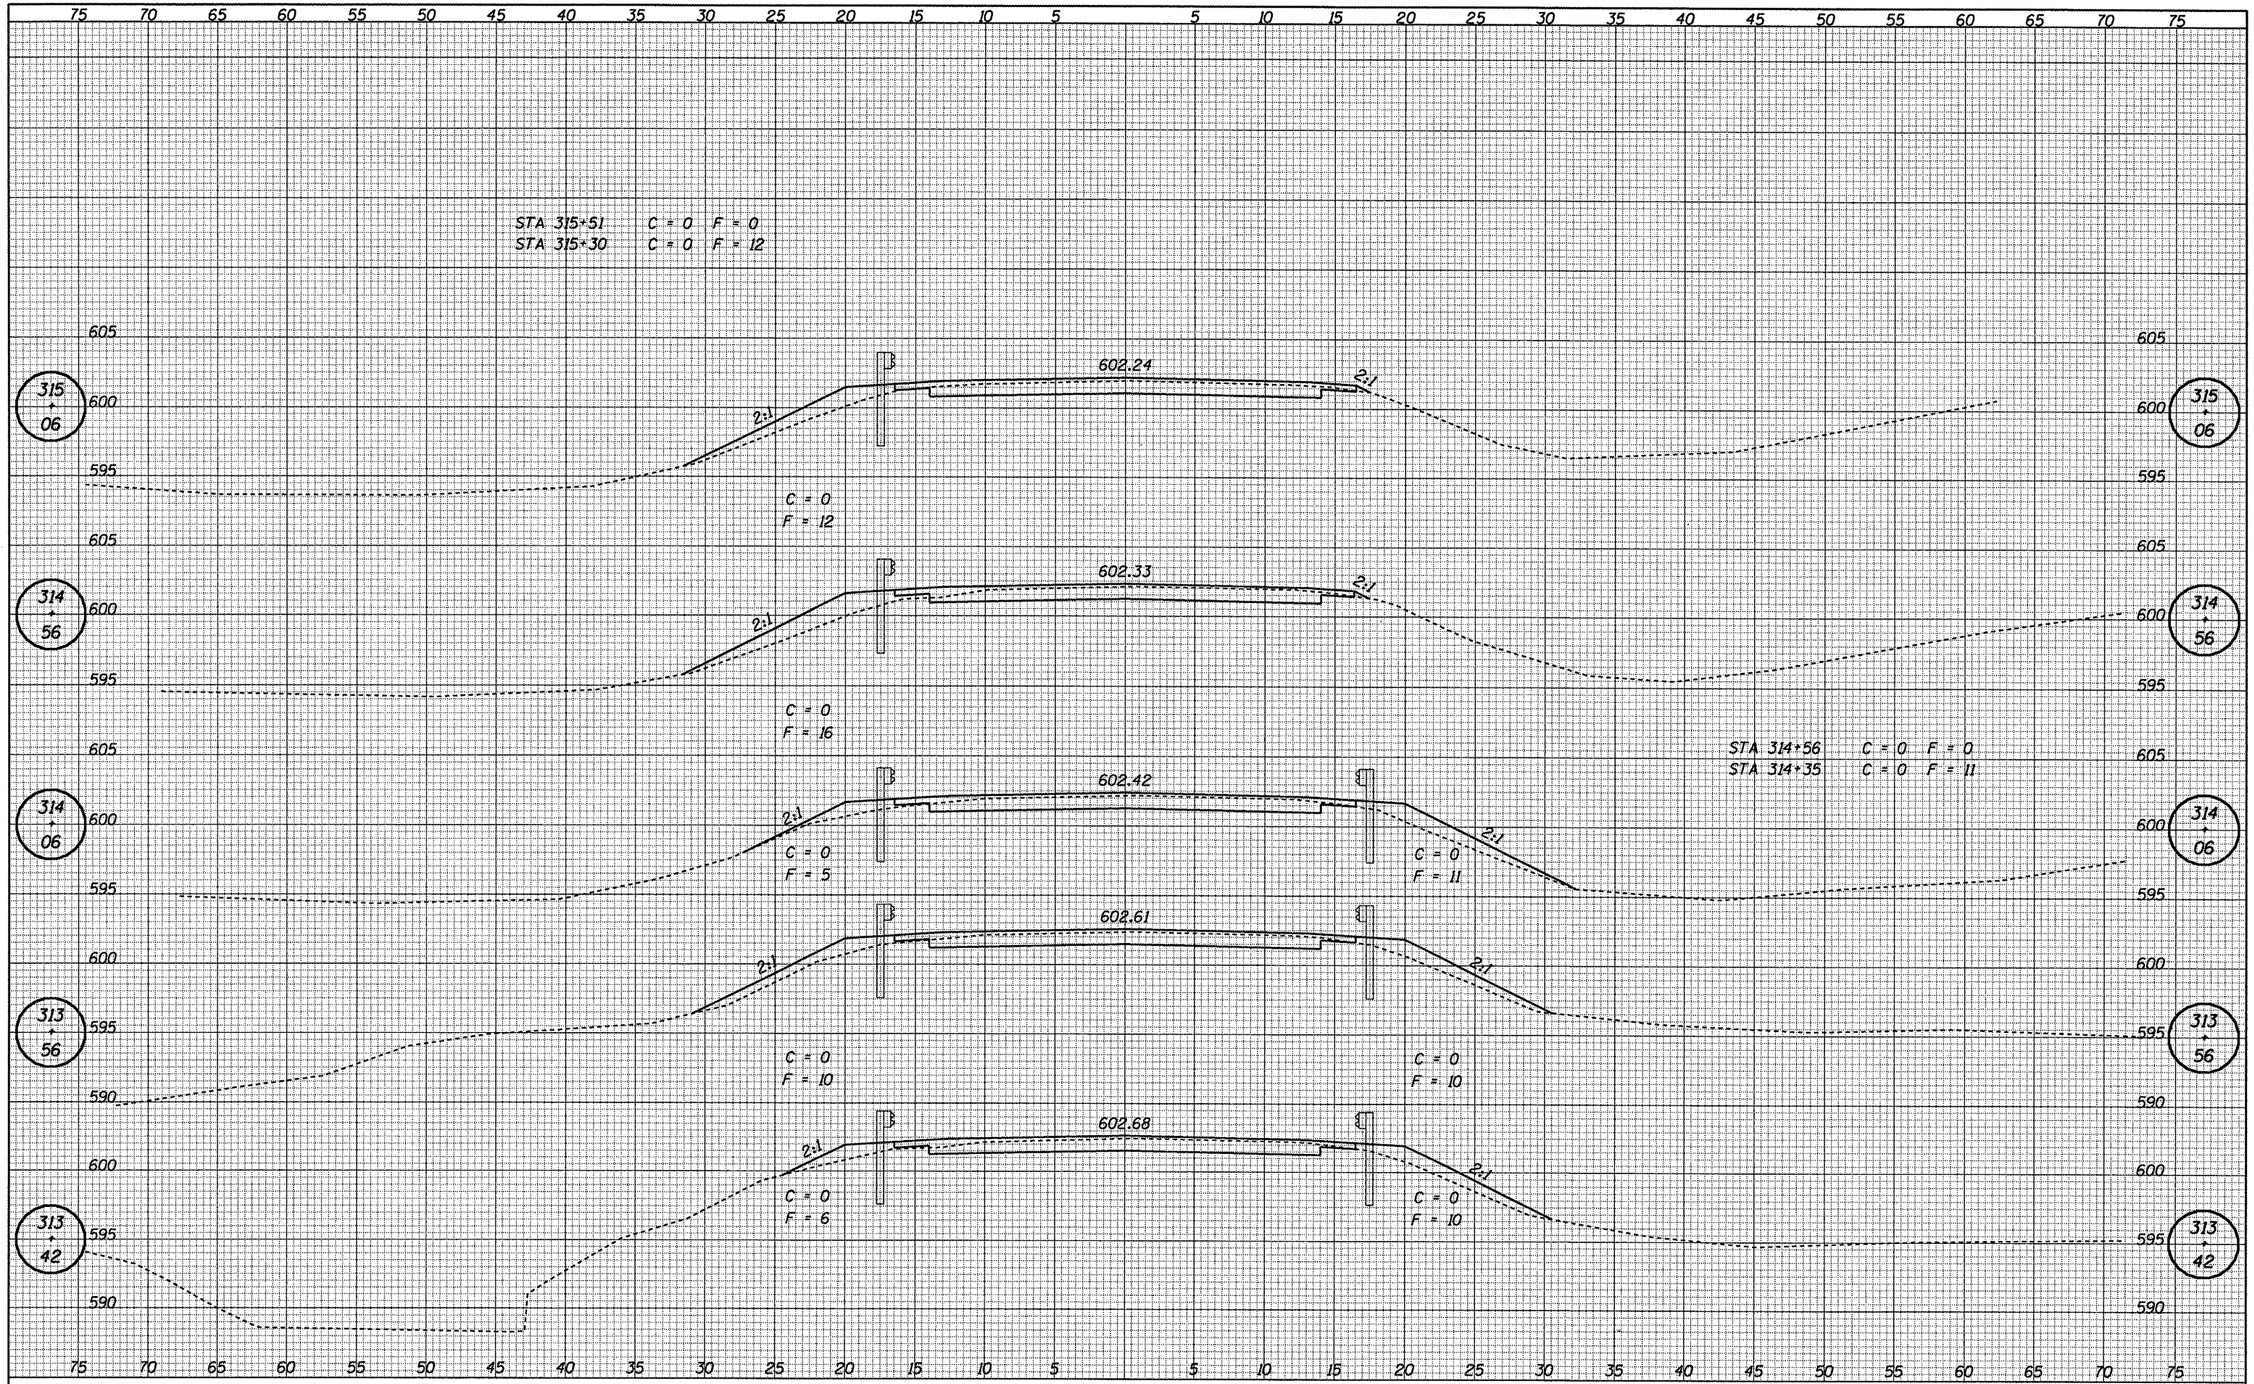

ORIGINAL SURVEY	BY	DATE
NOTE BOOK		
NO.		
SURVEYED		
PLOTTED		
ITEMS ADDED		
AREAS CHECKED		

FINAL SURVEY	BY	DATE
NOTE BOOK		
NO.		
SURVEYED		
PLOTTED		
ITEMS ADDED		
AREAS CHECKED		

CEC Cummins Engineering Corporation
Civil and Structural Engineering

JOB = 2233	DESIGNED - NAK	REVISED -	
FILE NAME = 2233xsec.dgn	DRAWN - AJH	REVISED -	
PLOT SCALE = 10.0000 sf / IN.	CHECKED - 8/5/2009	REVISED -	
PLOT DATE = 11/20/2009	DATE -	REVISED -	

CHRISTIAN COUNTY
CH 1 IMPROVEMENTS

CROSS SECTIONS – CH 1

STA. TO STA.

F.A.S. RTE.	SECTION	COUNTY	TOTAL SHEETS	SHEET NO.
645	05-00071-05-RS	CHRISTIAN	28	25
CH 1		CONTRACT NO.		
FED. ROAD DIST. NO.	ILLINOIS	FED. AID PROJECT		

93517