PLOT DATE = 11\23\2009
FILE NAME = h:\02jobs\02S2841A\CADD\Road\Microstation\Streetsection_2.5th-7th\Peoria\C-XSCAP_112007sheet3.dgn
PLOT SCALE = 10.000 ' / in.
USER NAME = rmyers08951

ORIGINAL SURVEY		BY	DATE
NO.	SURVEYED		
	PLOTTED		
	AREAS		
	AREAS CHECKED		

FINAL SURVEY		BY	DATE
NOTE BOOK	SURVEYED		
	PLOTTED		
	TEMPLATE		
NO.	AREAS		
	AREAS CHECKED		

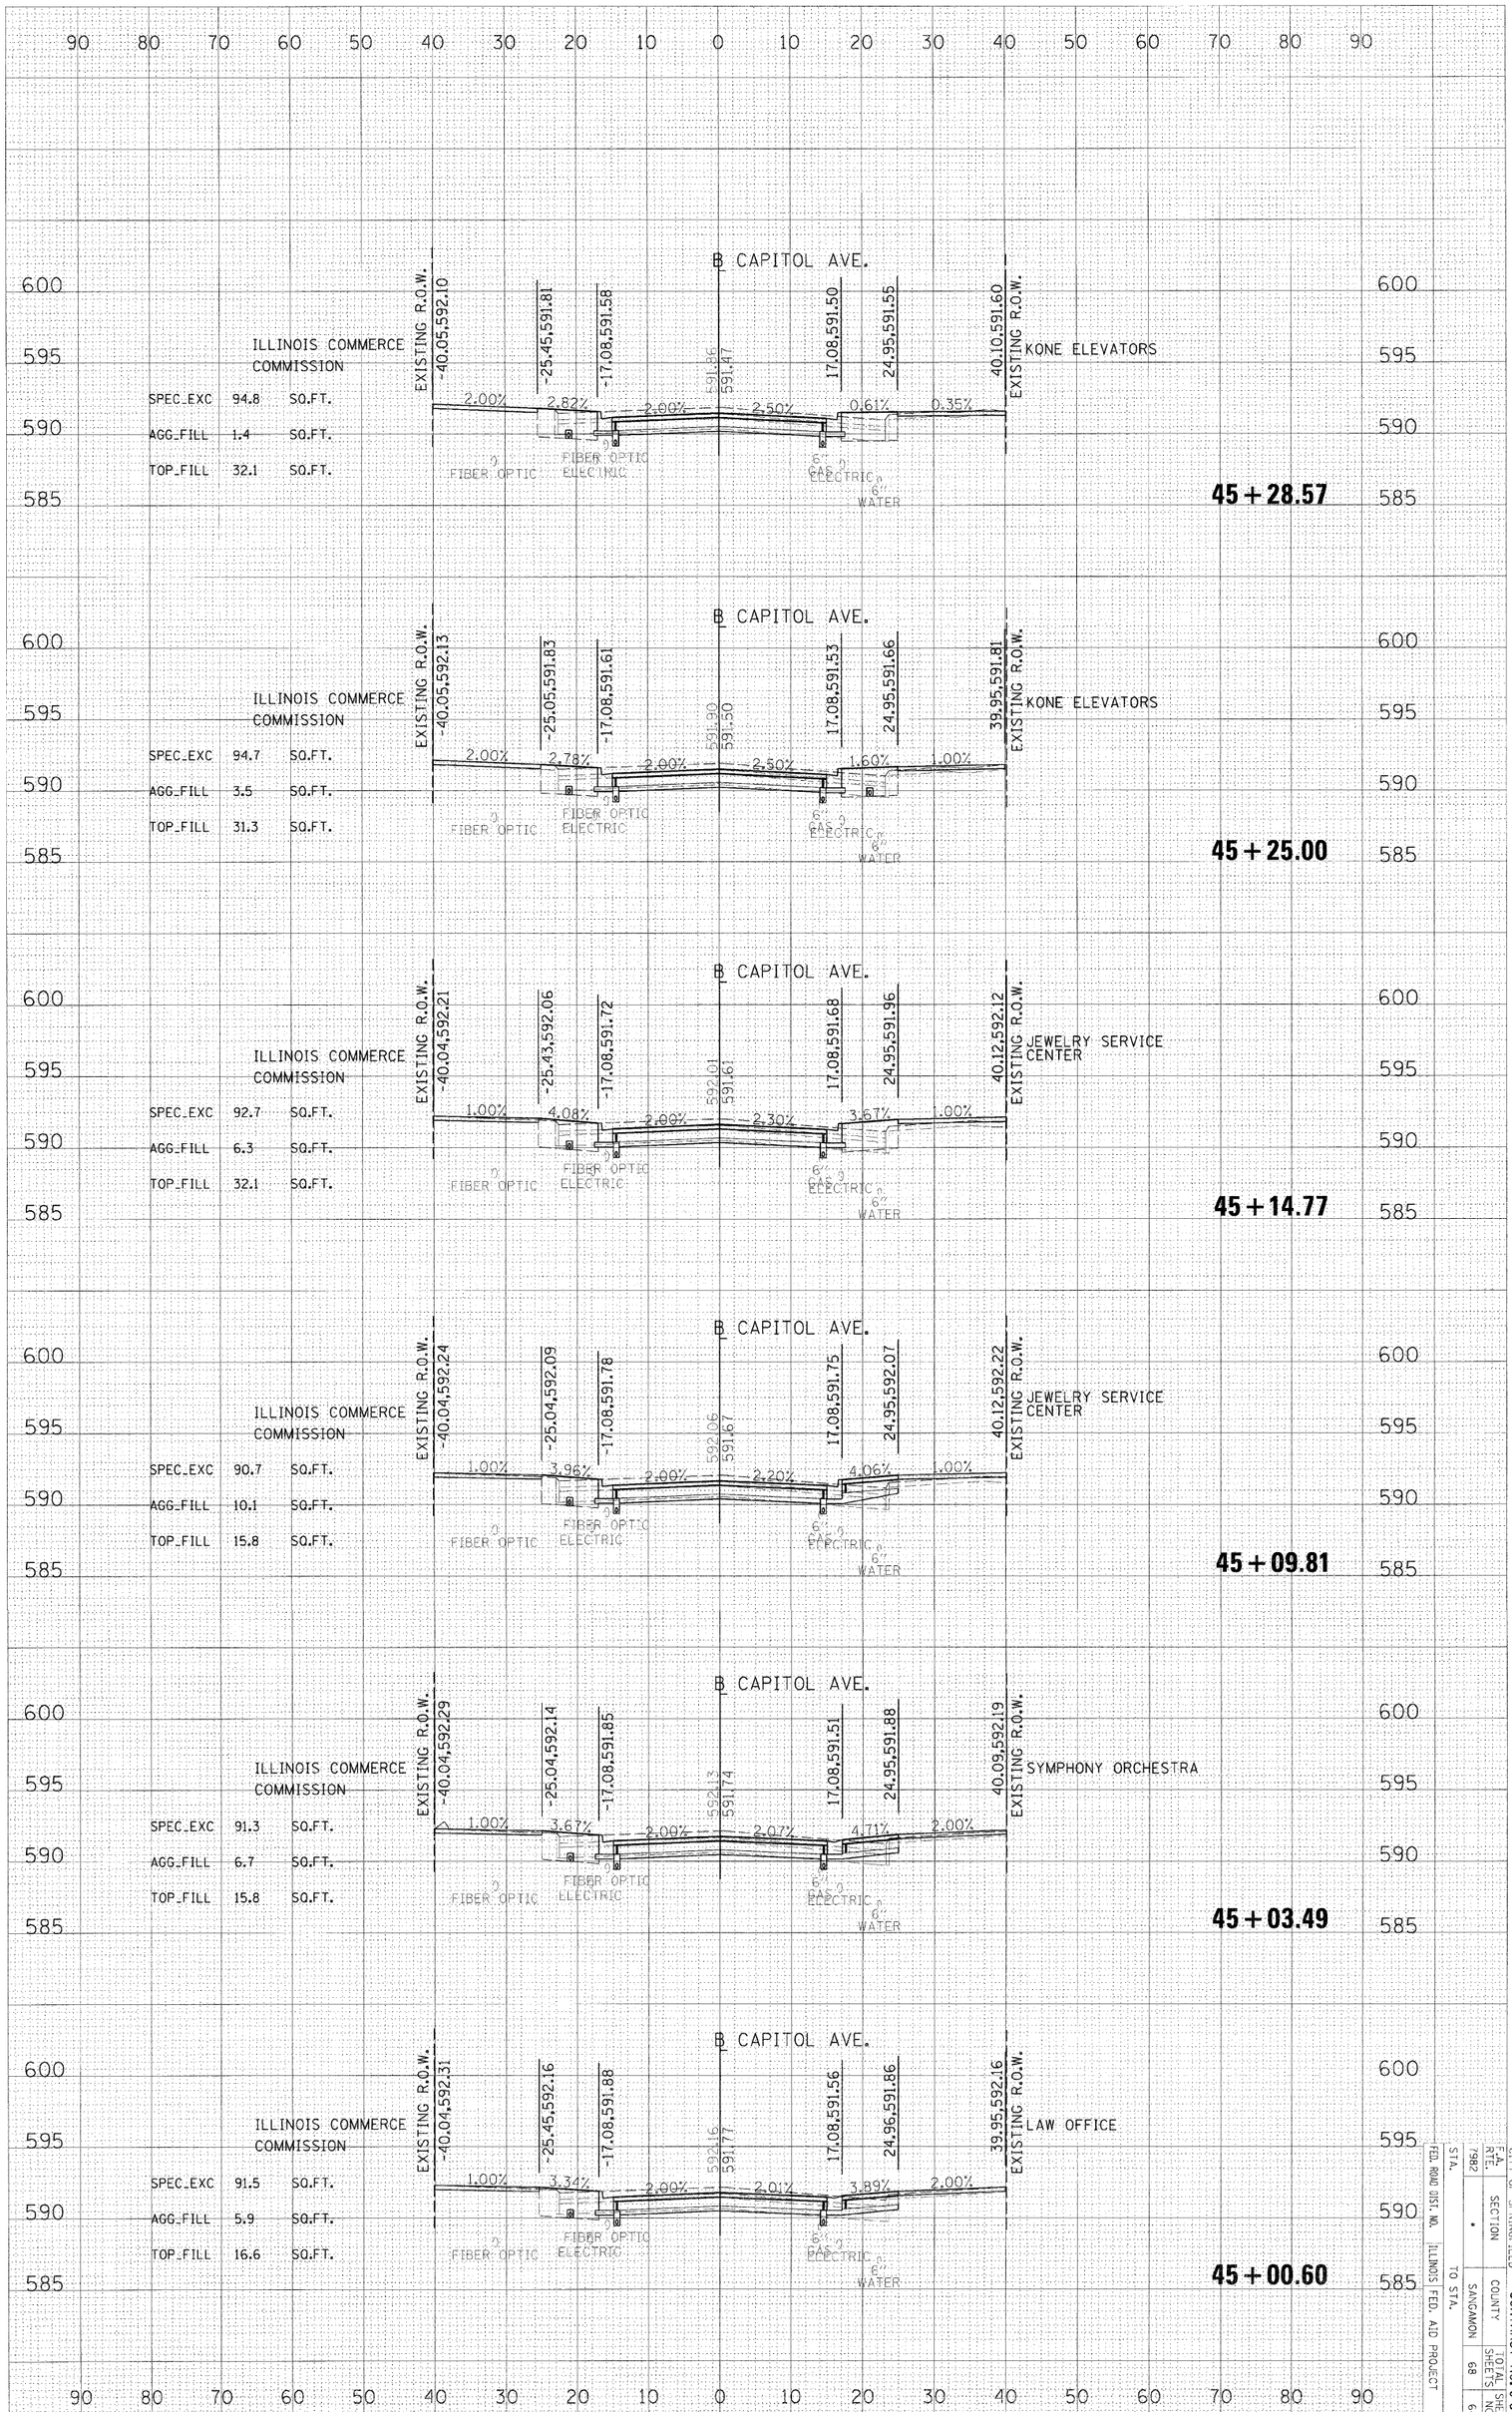

• 09-00447-03-PV
CITY OF SPRINGFIELD

RTE.	SECTION	COUNTY	TOTAL SHEETS	SHEET NO.
7982	•	SANGAMON	68	64

STA. TO STA.
FED. ROAD DIST. NO. ILLINOIS FED. AID PROJECT

CONTRACT NO. 93518