CONTRACT NO. 95609

ROUTE NO.	SECTION	COUNTY	TOTAL SHEETS	SHEET NO.
FAS 549	•	MACON	52	32
STA. 16+50.00		TO STA. 16+50.00		
FED. RD. DIST. NO. 7	ILLINOIS	PROJECT		

• 03-00184-00-BR

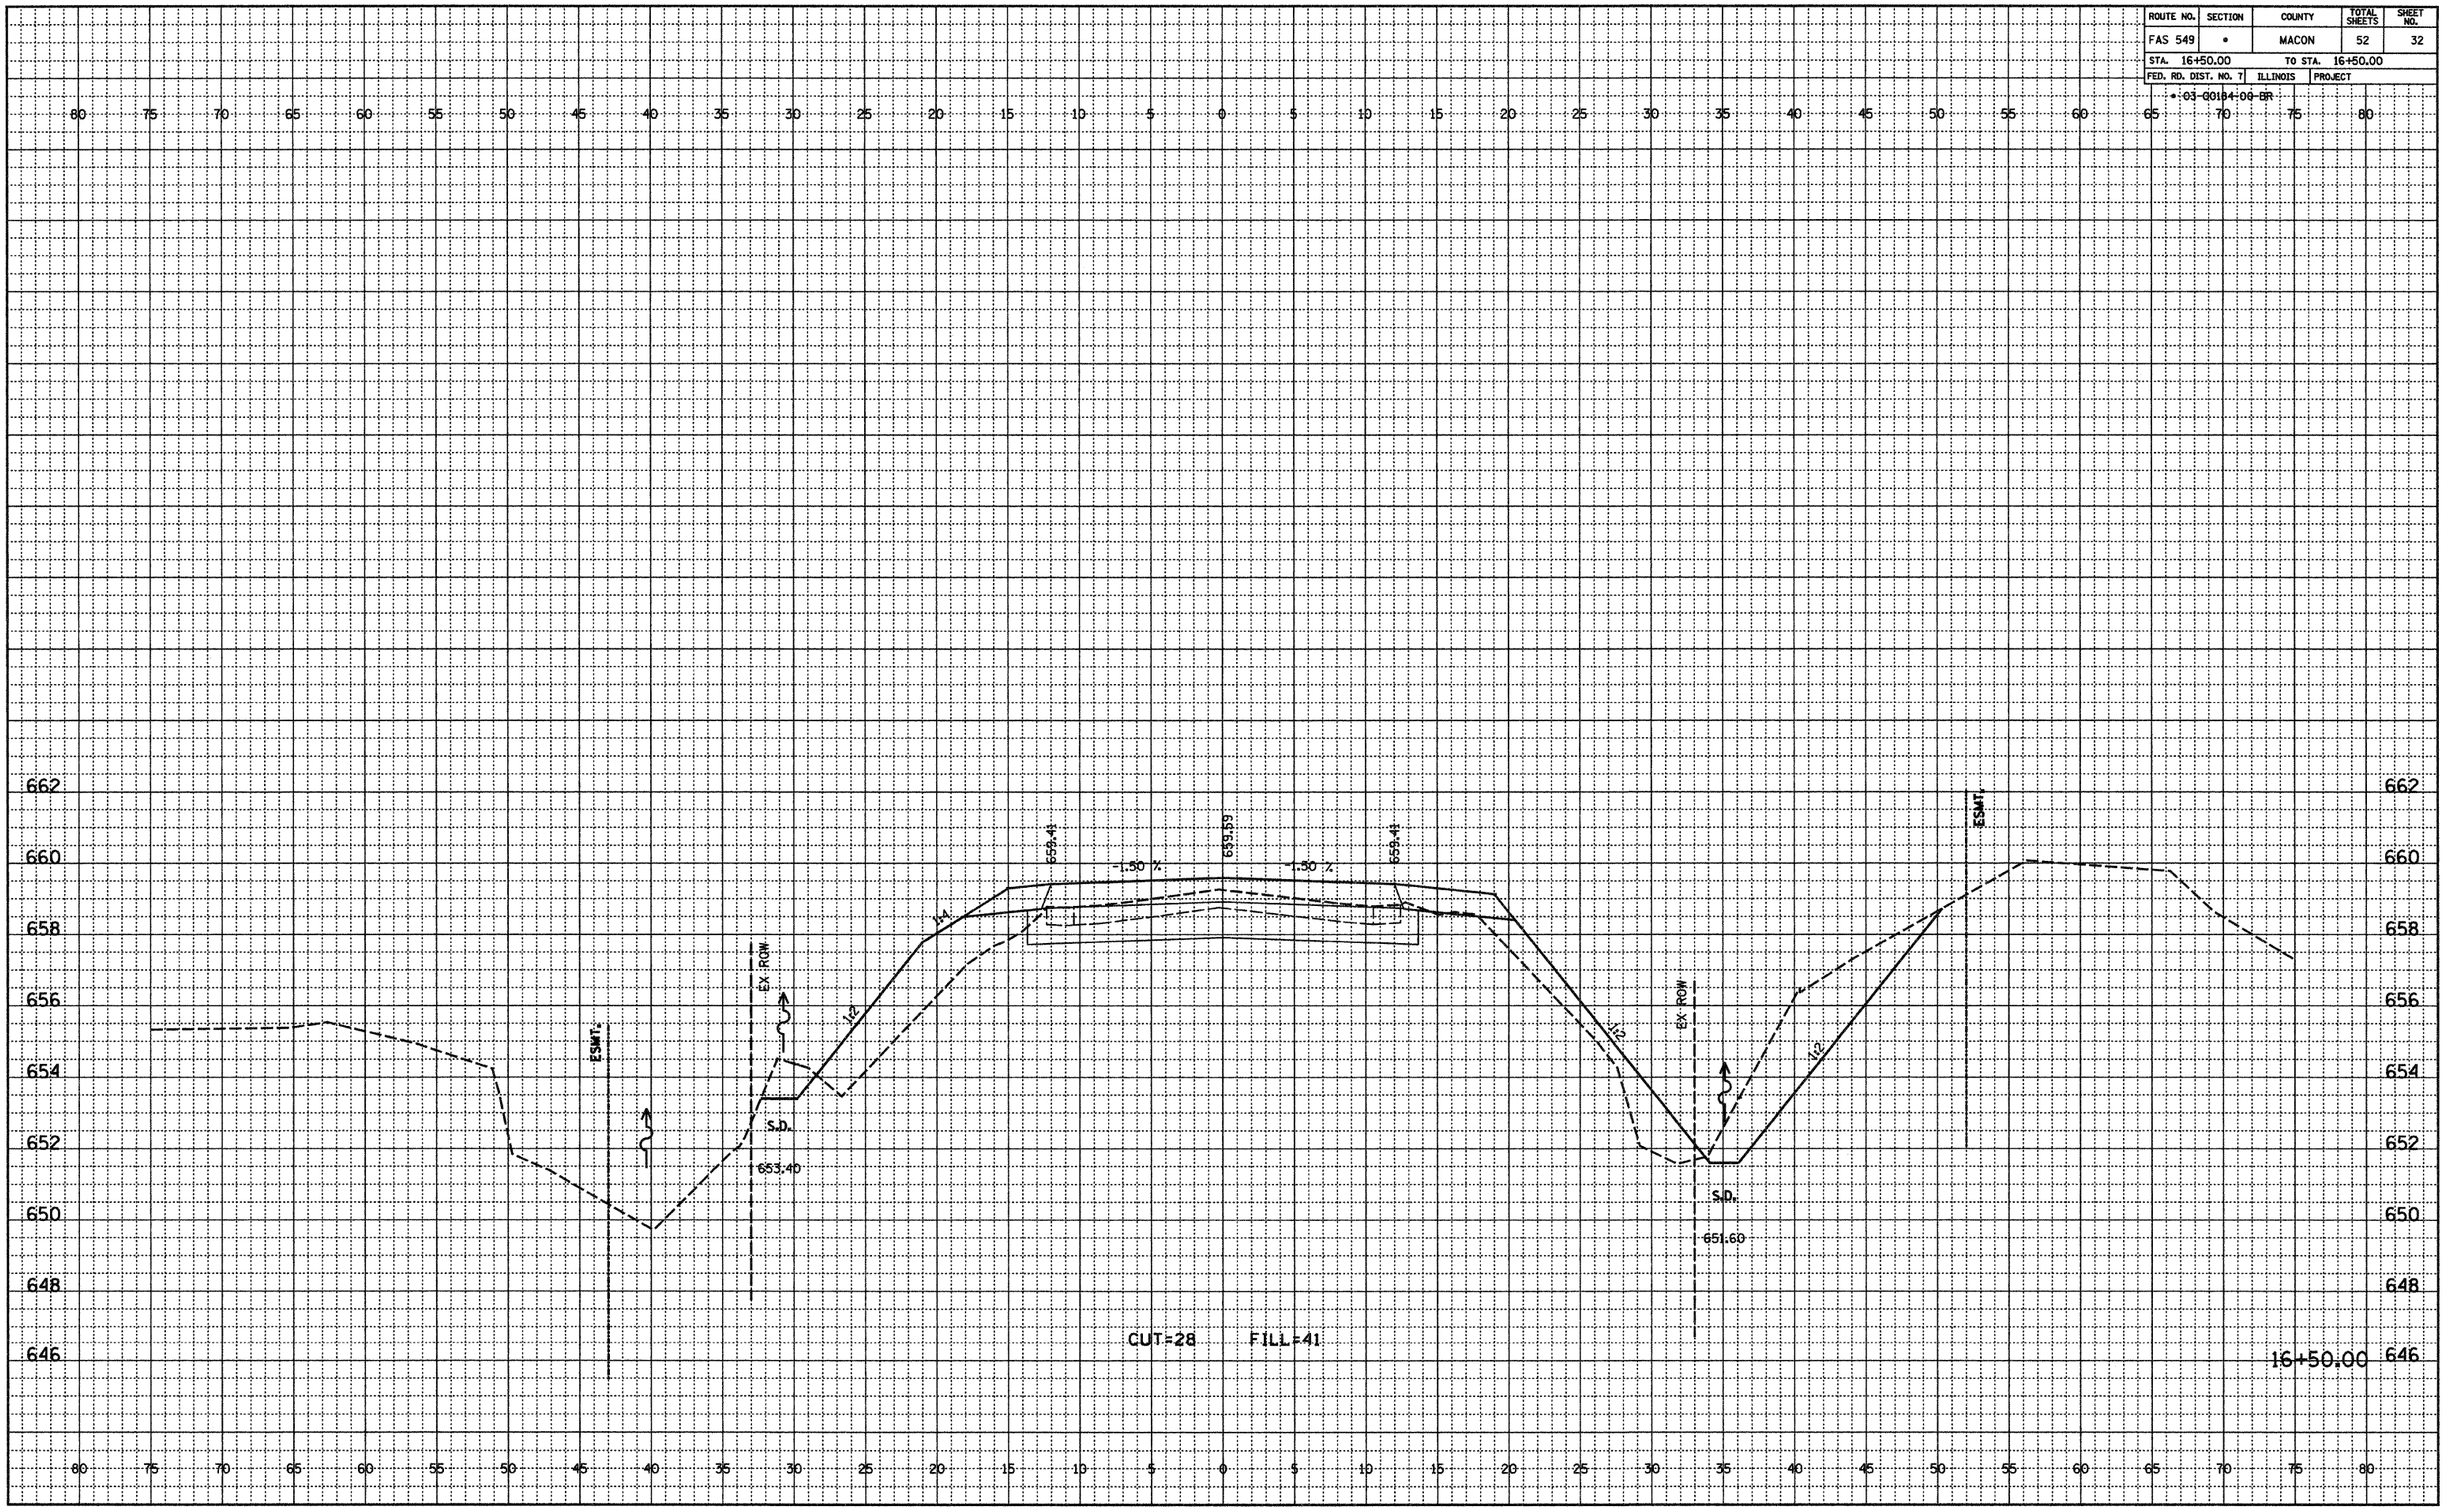

TRIBUTARY

FINAL	BY	DATE
SURVEYED		
PLOTTED		
ALIGNMENT CHECKED		
RT. OF WAY CHECKED		
NOTEBOOK NO.		

ORIGINAL	BY	DATE
SURVEYED		
PLOTTED		
GRADES CHECKED		
BM'S NOTED		
STRUCTURE NOTATIONS CHK'D		
NOTEBOOK NO.		