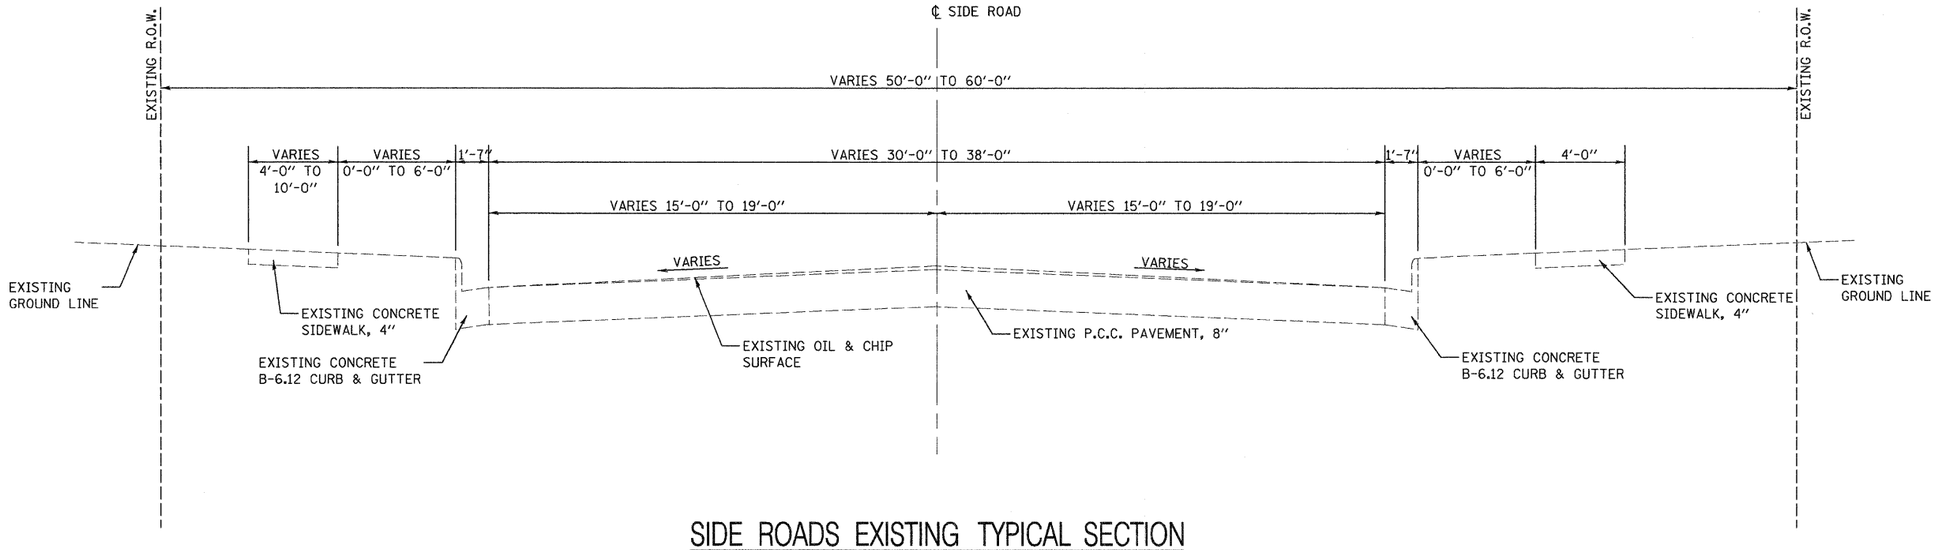

SIDE ROADS EXISTING TYPICAL SECTION

KLEIN STREET
6TH STREET
7TH STREET
ROBIN AVENUE

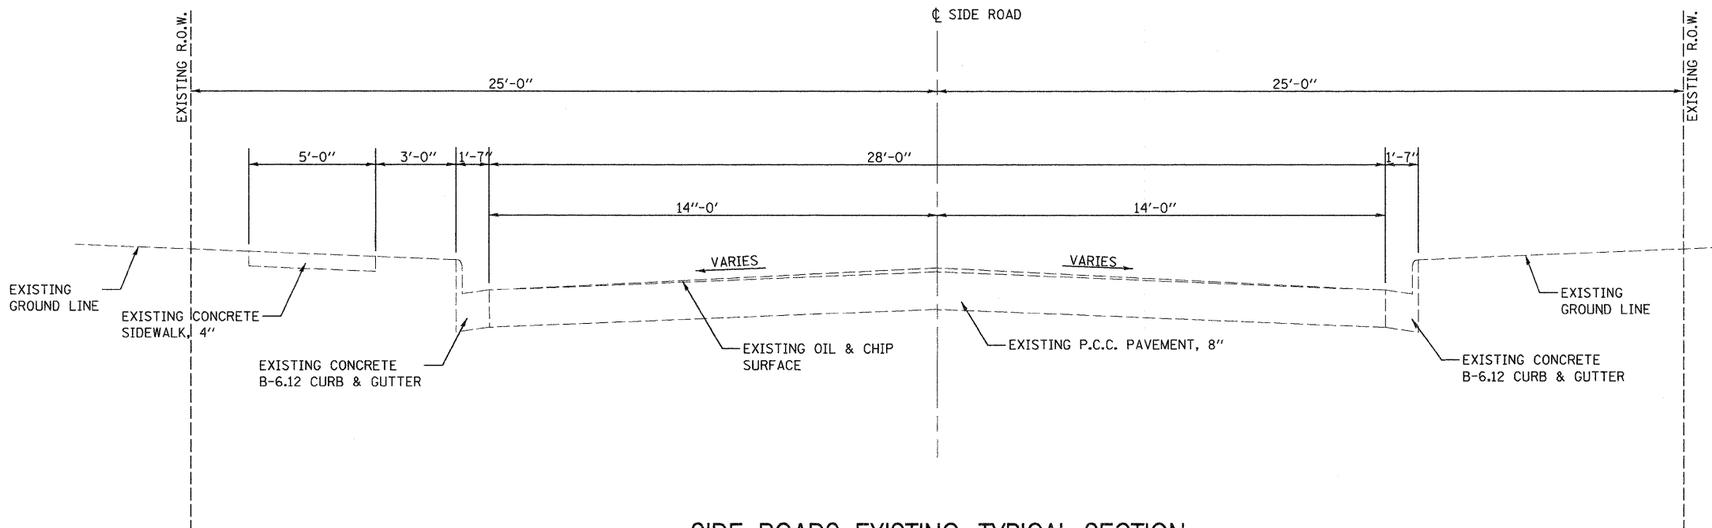

SIDE ROADS EXISTING TYPICAL SECTION

ORIOLE STREET

FILE NAME = $FILEL$	USER NAME = ike	DESIGNED - BFK	REVISED -	**CITY OF VENICE BROADWAY AVENUE**	**EXISTING TYPICAL SECTIONS**	F.A.U. RTE.	SECTION	COUNTY	TOTAL SHEETS	SHEET NO.
		DRAWN - DAN	REVISED -			9097	09-00048-00-RS	MADISON	24	6
	PLOT SCALE = $SCALE$	CHECKED - BFK	REVISED -					CONTRACT NO. 97417		
	PLOT DATE = 12/3/2009	DATE - 9/29/09	REVISED -		SCALE: N.T.S. SHEET NO. 1 OF 1 SHEETS	FED. ROAD DIST. NO.	ILLINOIS	FED. AID PROJECT		