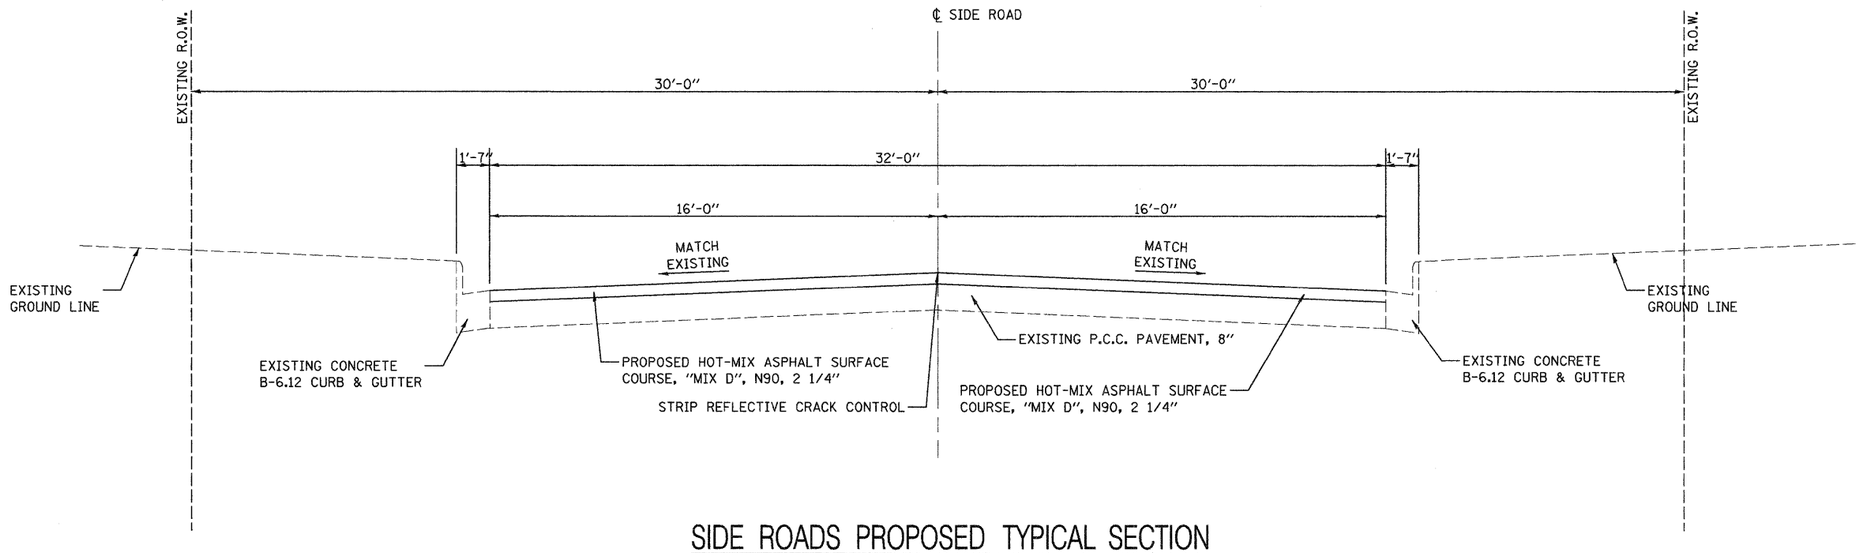

SIDE ROADS PROPOSED TYPICAL SECTION

MCKINLEY STREET

FILE NAME = $FILEL$	USER NAME = ıke	DESIGNED - BFK	REVISED -	CITY OF VENICE BROADWAY AVENUE	PROPOSED TYPICAL SECTIONS	F.A.U. RTE.	SECTION	COUNTY	TOTAL SHEETS	SHEET NO.
		DRAWN - DAN	REVISED -			9097	09-00048-00-RS	MADISON	24	10
	PLOT SCALE = $SCALE$	CHECKED - BFK	REVISED -					CONTRACT NO. 97417		
	PLOT DATE = 12/3/2009	DATE - 9/29/09	REVISED -		SCALE: N.T.S. / SHEET NO. 1 OF 1 SHEETS	FED. ROAD DIST. NO.	ILLINOIS	FED. AID PROJECT		