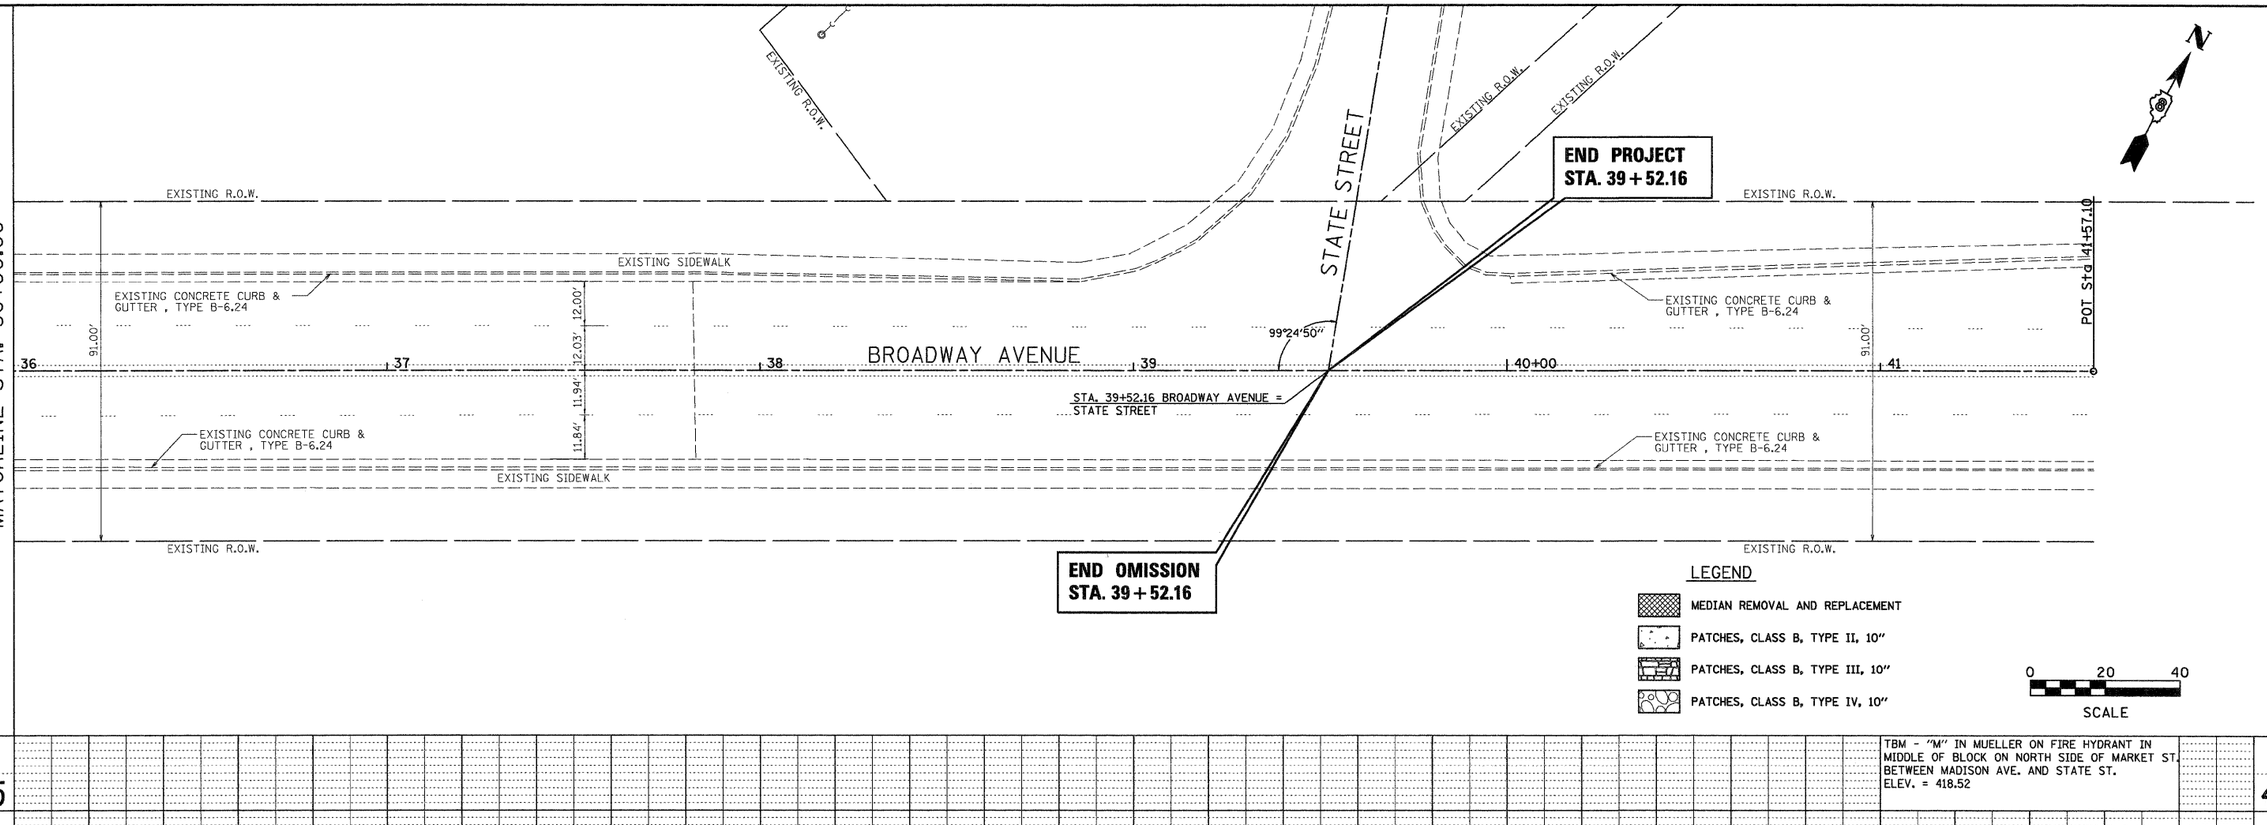

PLAN
SURVEYED
PLOTTED
ALIGNMENT CHECKED
INT. OF WAY CHECKED
CADD FILE NAME
NOTE BOOK
NO.
BY
DATE

PROFILE
SURVEYED
PLOTTED
GRADES CHECKED
ELEV. NOTED
STRUCTURE NOTATIONS CHK'D
NOTE BOOK
NO.
BY
DATE

435
430
425
420
415
410
405
400
395
416.95
24+00

TBM - "M" IN MUELLER ON FIRE HYDRANT IN MIDDLE OF BLOCK ON NORTH SIDE OF MARKET ST. BETWEEN MADISON AVE. AND STATE ST.
ELEV. = 418.52

FILE NAME = $FILEL$	USER NAME = ike	DESIGNED -	REVISED -
		DRAWN -	REVISED -
	PLOT SCALE = $SCALE$	CHECKED -	REVISED -
	PLOT DATE = 12/4/2009	DATE -	REVISED -

CITY OF VENICE
BROADWAY AVENUE

PLAN AND PROFILE SHEET

SCALE: | SHEET NO. OF SHEETS | STA. TO STA.

F.A.U. RTE.	SECTION	COUNTY	TOTAL SHEETS	SHEET NO.
9097	09-00048-00-RS	MADISON	24	18
		CONTRACT NO. 97417		
	ILLINOIS FED. AID PROJECT			