PLAN
SURVEYED BY
PLOTTED BY
NOTE BOOK
NO.
ALIGNMENT CHECKED
RT. OF WAY CHECKED
ROAD FILE NAME
BY
DATE

PROFILE
SURVEYED BY
PLOTTED BY
NOTE BOOK
NO.
GRADES CHECKED
B.M. NOTED
STRUCTURE NOTATING CHKD
BY
DATE

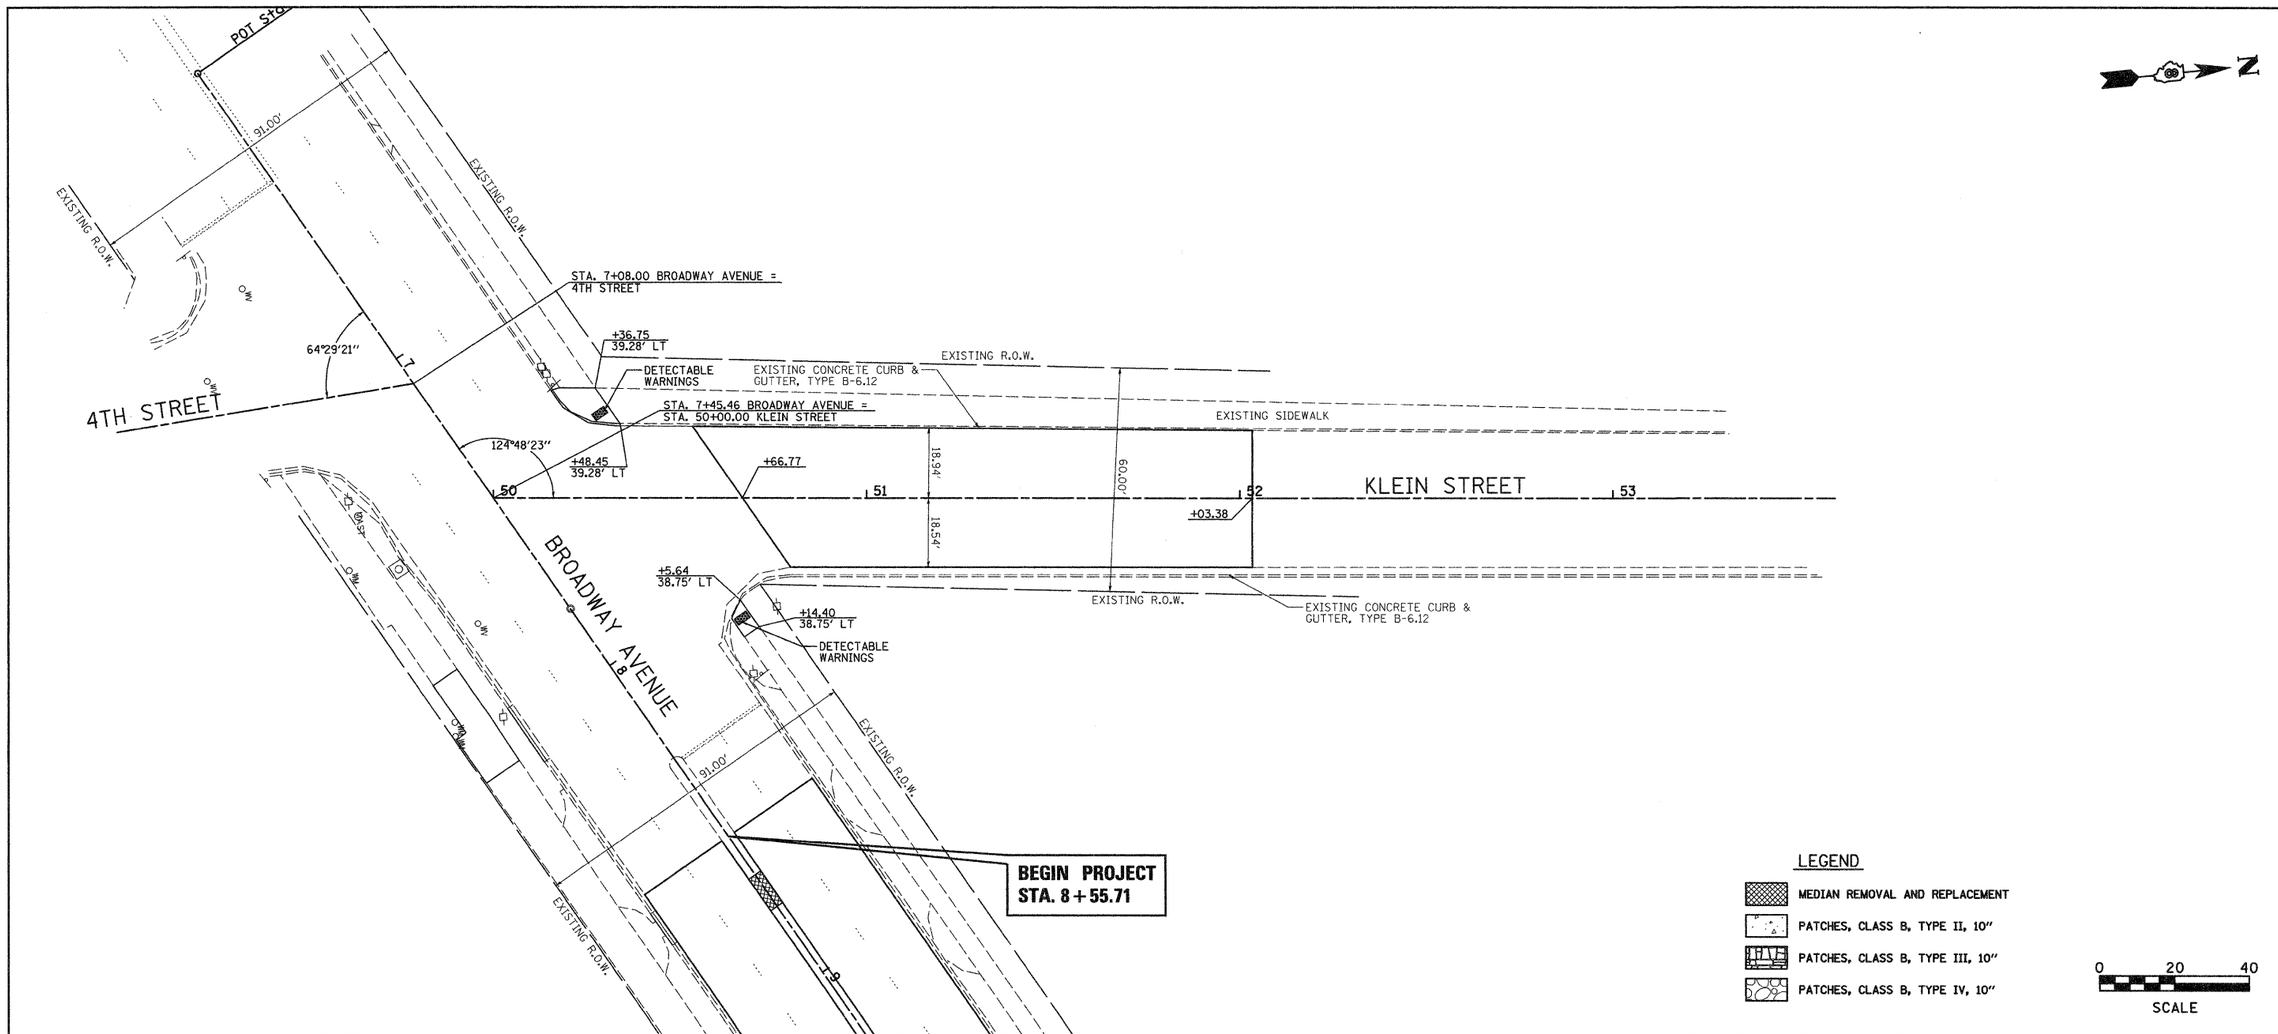

420	420
415	415
410	410
405	405
400	400

TBM - CUT "L" ON TOP OF NORTHEAST CORNER OF CONCRETE BASE OF FLAG POLE IN FRONT OF ST. MARKS ROMAN CATHOLIC CHURCH
ELEV. = 415.73

FILE NAME = $FILEL$	USER NAME = jeremy	DESIGNED -	REVISED -
		DRAWN -	REVISED -
	PLOT SCALE = $SCALE$	CHECKED -	REVISED -
	PLOT DATE = 12/29/2009	DATE -	REVISED -

CITY OF VENICE
KLEIN STREET

PLAN AND PROFILE SHEET

SCALE: | SHEET NO. OF SHEETS | STA. TO STA.

F.A.U. RTE.	SECTION	COUNTY	TOTAL SHEETS	SHEET NO.
9097	09-00048-00-RS	MADISON	24	19
		CONTRACT NO. 97417		
	ILLINOIS FED. AID PROJECT			