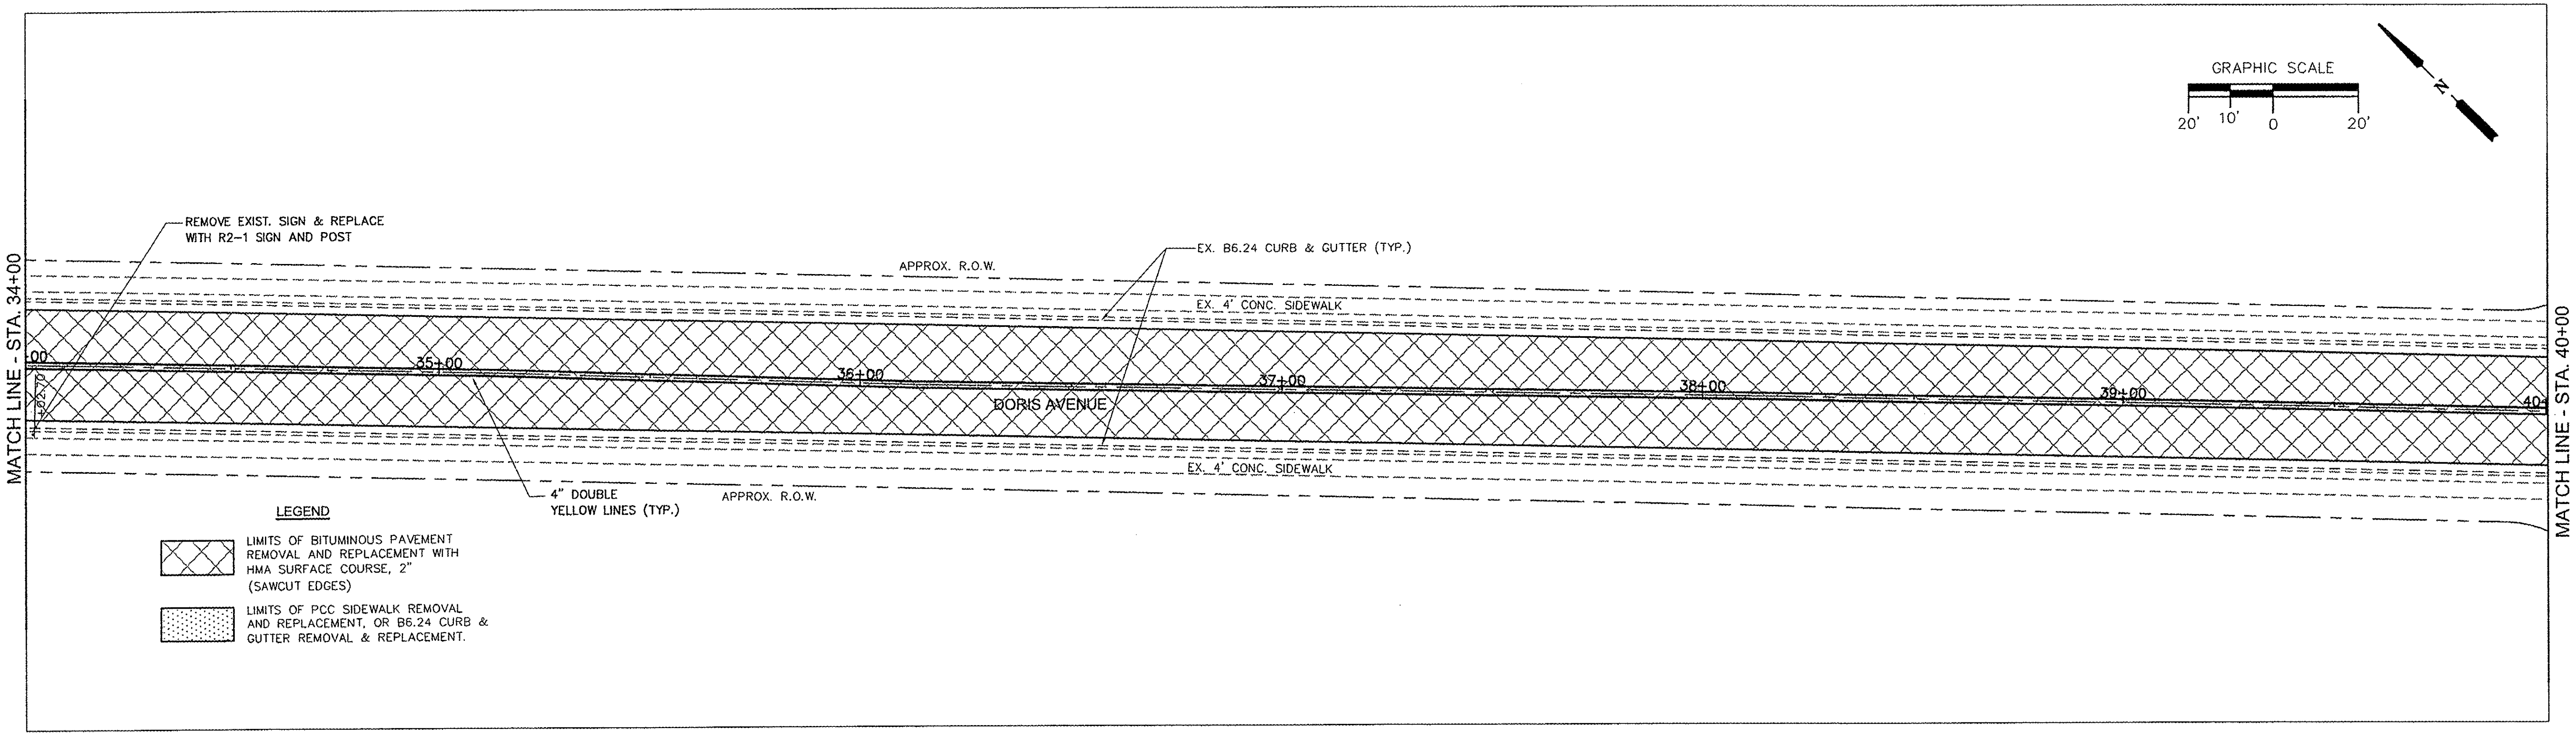

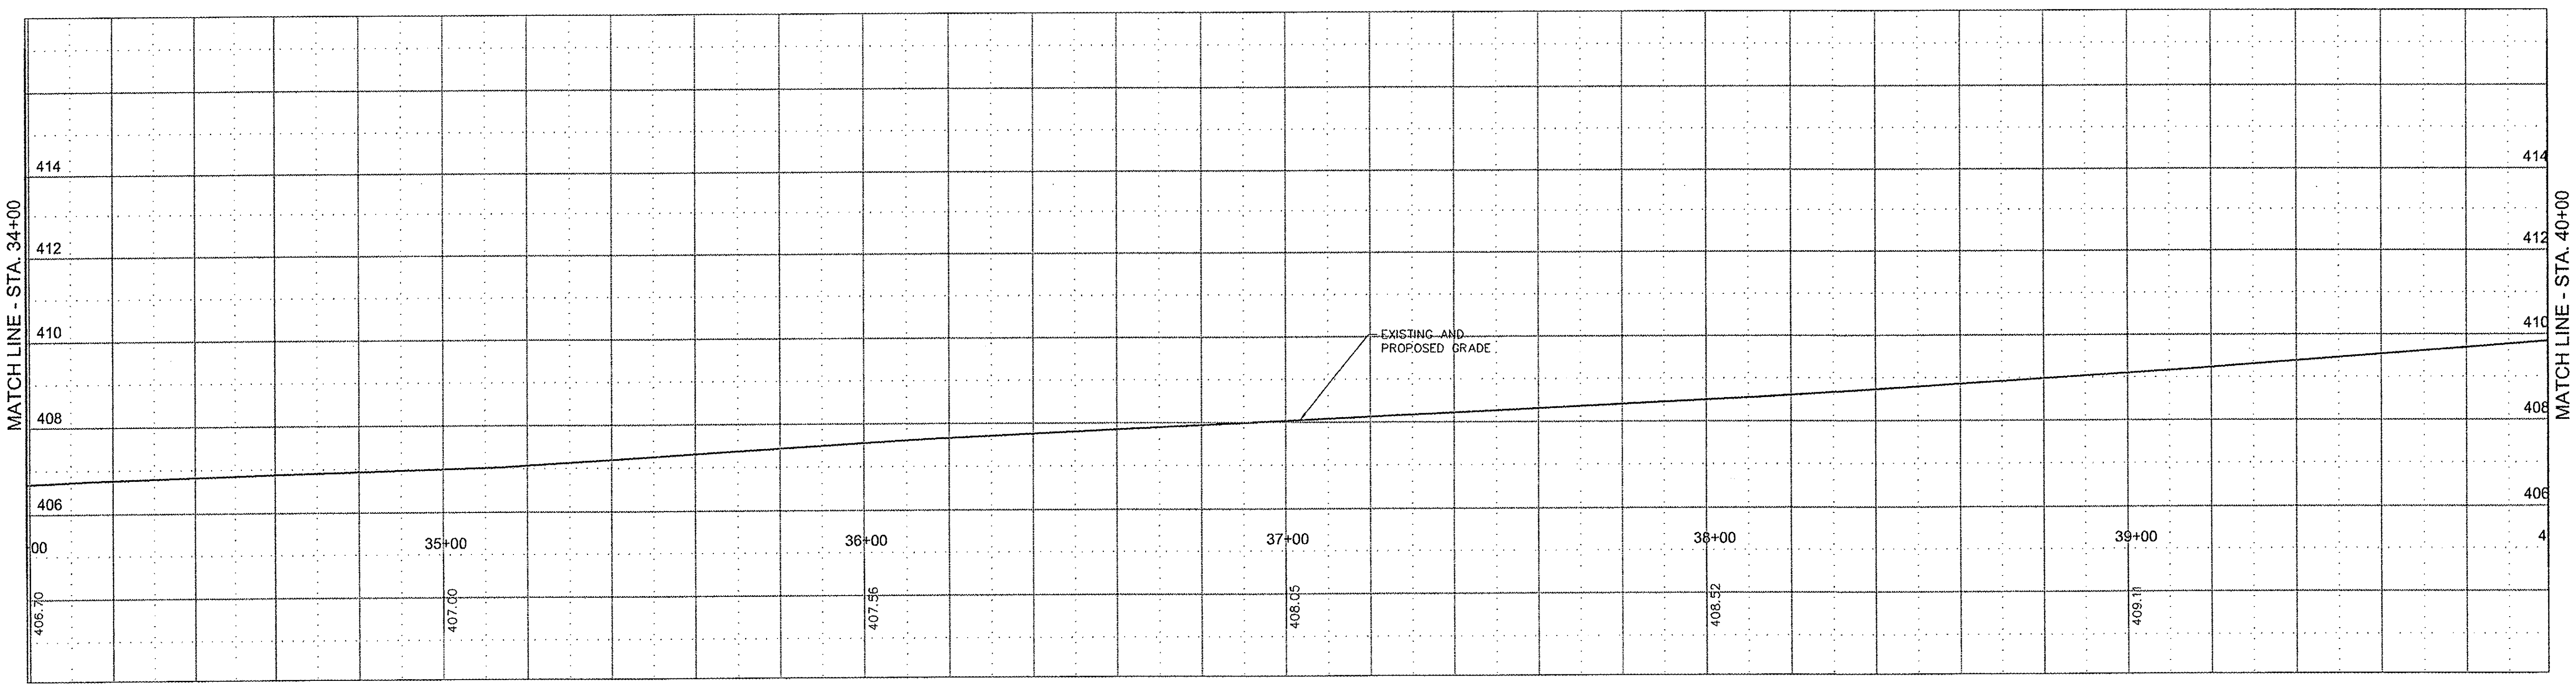

PLAN — SURVEYED / PLOTTED / ALIGNMENT CHECKED / RT. OF WAY CHECKED — NOTE BOOK / NO. — BY — DATE

PROFILE — SURVEYED / PLOTTED / GRADES CHECKED / B.M.'S NOTED — NOTE BOOK / NO. — BY — DATE

FILE NAME	USER NAME =	DESIGNED – TAS	REVISED –
$FILEL$		DRAWN – SDD	REVISED –
	PLOT SCALE = 1:1	CHECKED – MRA	REVISED –
	PLOT DATE =	DATE 01-08-10	REVISED –

VILLAGE OF CAHOKIA
DORIS AVENUE RESURFACING

PLAN AND PROFILE SHEETS

SCALE: N.T.S. | SHEET NO. 10 OF 17 SHEETS | STA. | TO STA.

F.A.U. RTE.	SECTION	COUNTY	TOTAL SHEETS	SHEET NO.
9199	09-00044-00-RS	ST. CLAIR	17	10
		CONTRACT NO. 97423		

FED. ROAD DIST. NO. _ | ILLINOIS | FED. AID PROJECT