F. A. U. RTE.	SECTION	COUNTY	TOTAL SHEETS	SHEET NO
4304	04-00045-00-FP	WILL	033	032
STA.		TO STA.		
FED. ROAD DIST. NO.	ILLINOIS	FED. AID PROJECT		

CONTRACT #63108

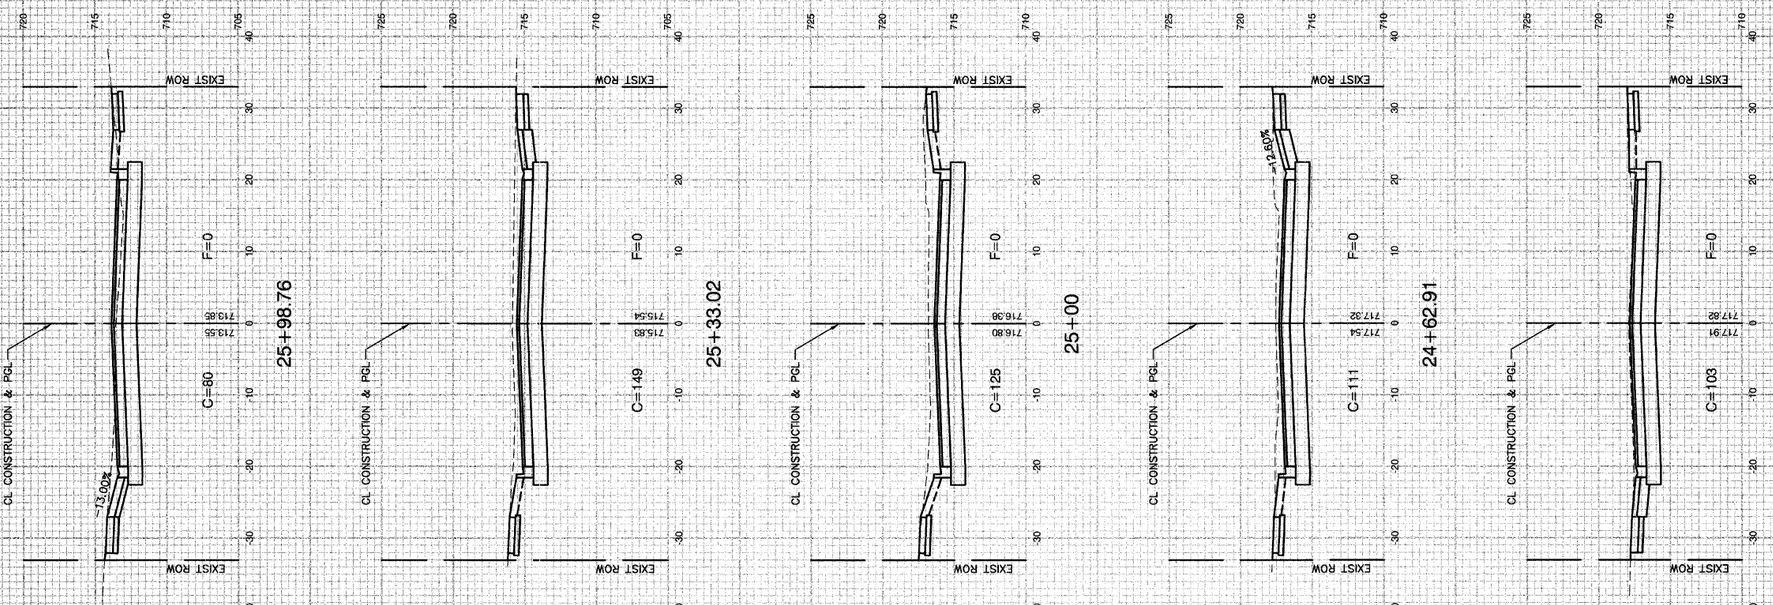

ILLINOIS DEPARTMENT OF TRANSPORTATION

RATHJE ROAD RECONSTRUCTION
CROSS SECTIONS

REVISIONS	
NAME	DATE

SCALE: VERT. 1"= 5'
HORIZ. 1"= 10'
DATE 09-18-09
DRAWN BY MD
CHECKED BY HLG

ROBINSON ENGINEERING, LTD.
17000 SOUTH PARK AVENUE SOUTH HOLLAND, ILLINOIS 60473
(708) 331-6700 FAX (708) 331-3826
ILLINOIS DESIGN FIRM REGISTRATION NO. 184001128.

05025_04-XSEC-01