SECTION 7, TOWNSHIP 35, RANGE 15

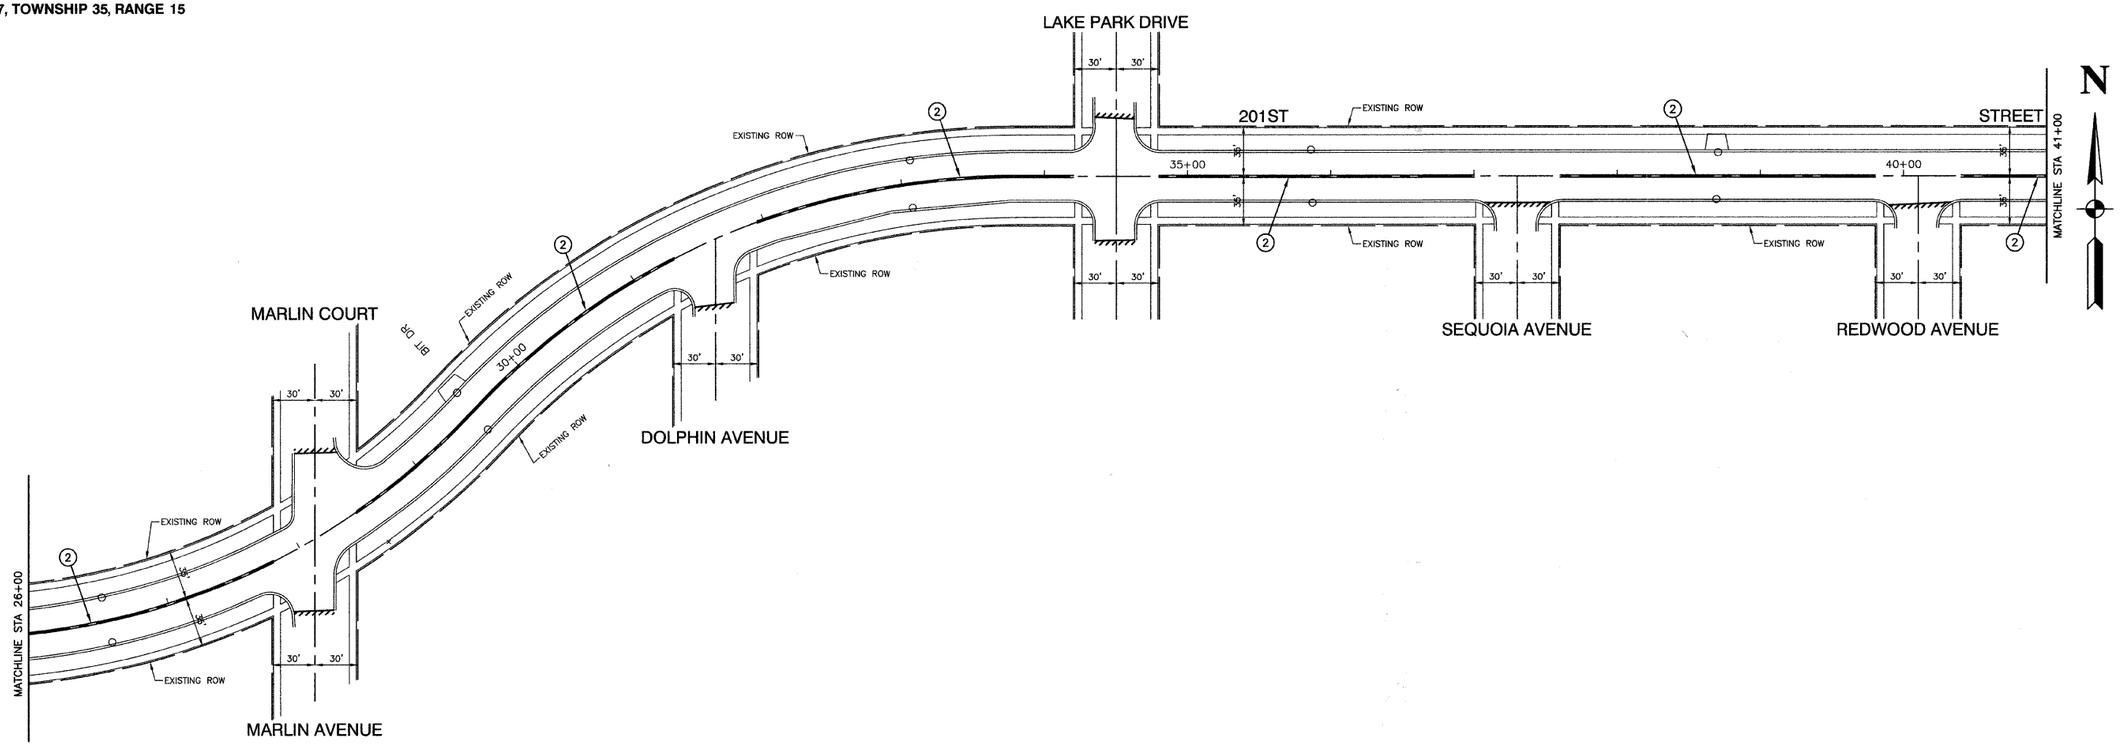

PAVEMENT MARKING LEGEND

1. WHITE LETTERS & SYMBOLS
2. DOUBLE 4" YELLOW CENTERLINE (11" C/C)
3. DOUBLE YELLOW MEDIAN OUTLINE (11" C/C)
3A. 4" YELLOW LINE
4. 4" WHITE EDGE LINE
5. 6" WHITE LANE LINE
6. 6" WHITE SKIP–DASH LINE (2' LINE – 6' SPACE)
7. 12" YELLOW DIAGONAL LINE (20' C/C)
8. 24" WHITE STOP BAR
9. 6" WHITE CROSSWALK (6' C/C)
10. 6" WHITE CROSSWALK (10' C/C)
11. 12" WHITE LINE (45° ANGLE, 20' C/C)
12. 4" WHITE SKIP – DASH LINE (10' LINE – 30' SPACE)
13. 4" YELLOW SKIP – DASH LINE (10' LINE – 30' SPACE)
- ONE–WAY AMBER MARKER 40' C/C UNLESS OTHERWISE INDICATED
- ONE–WAY CRYSTAL MARKER 80' C/C UNLESS OTHERWISE INDICATED
- TWO–WAY AMBER MARKER 40' C/C UNLESS OTHERWISE INDICATED
- TRAFFIC SIGN

FILE NAME = 07585-PLAN-01 - IDOT P04	USER NAME =	DESIGNED – RS	REVISED –
		CHECKED – RS	REVISED –
	PLOT SCALE =	DRAWN – PS	REVISED –
	PLOT DATE = 12-18-08	CHECKED – PS	REVISED –

STATE OF ILLINOIS
DEPARTMENT OF TRANSPORTATION

201ST STREET RESURFACING
TORRENCE AVENUE TO BURNHAM AVENUE
STRIPING PLAN

SCALE: 1"=50' | SHEET NO. 007 OF 010 SHEETS | STA. 26+00 TO STA. 54+00

F.A.U. RTE.	SECTION	COUNTY	TOTAL SHEETS	SHEET NO.
1703	08-00025-00-RS	COOK	010	007
		CONTRACT NO. 63110		
FED. ROAD DIST. NO. 1	ILLINOIS	FED. AID PROJECT M-9003 (132)		