SECTION 33, T44N. R8E OF THE 3RD P.M.

ROUTE NO.	SECTION	COUNTY	TOTAL SHEETS	SHEET NO.
X	97-00091-00-FP	McHENRY	73	42
STA. 201+98.66	TO	STA. 205+89.12		

CONTRACT #63123

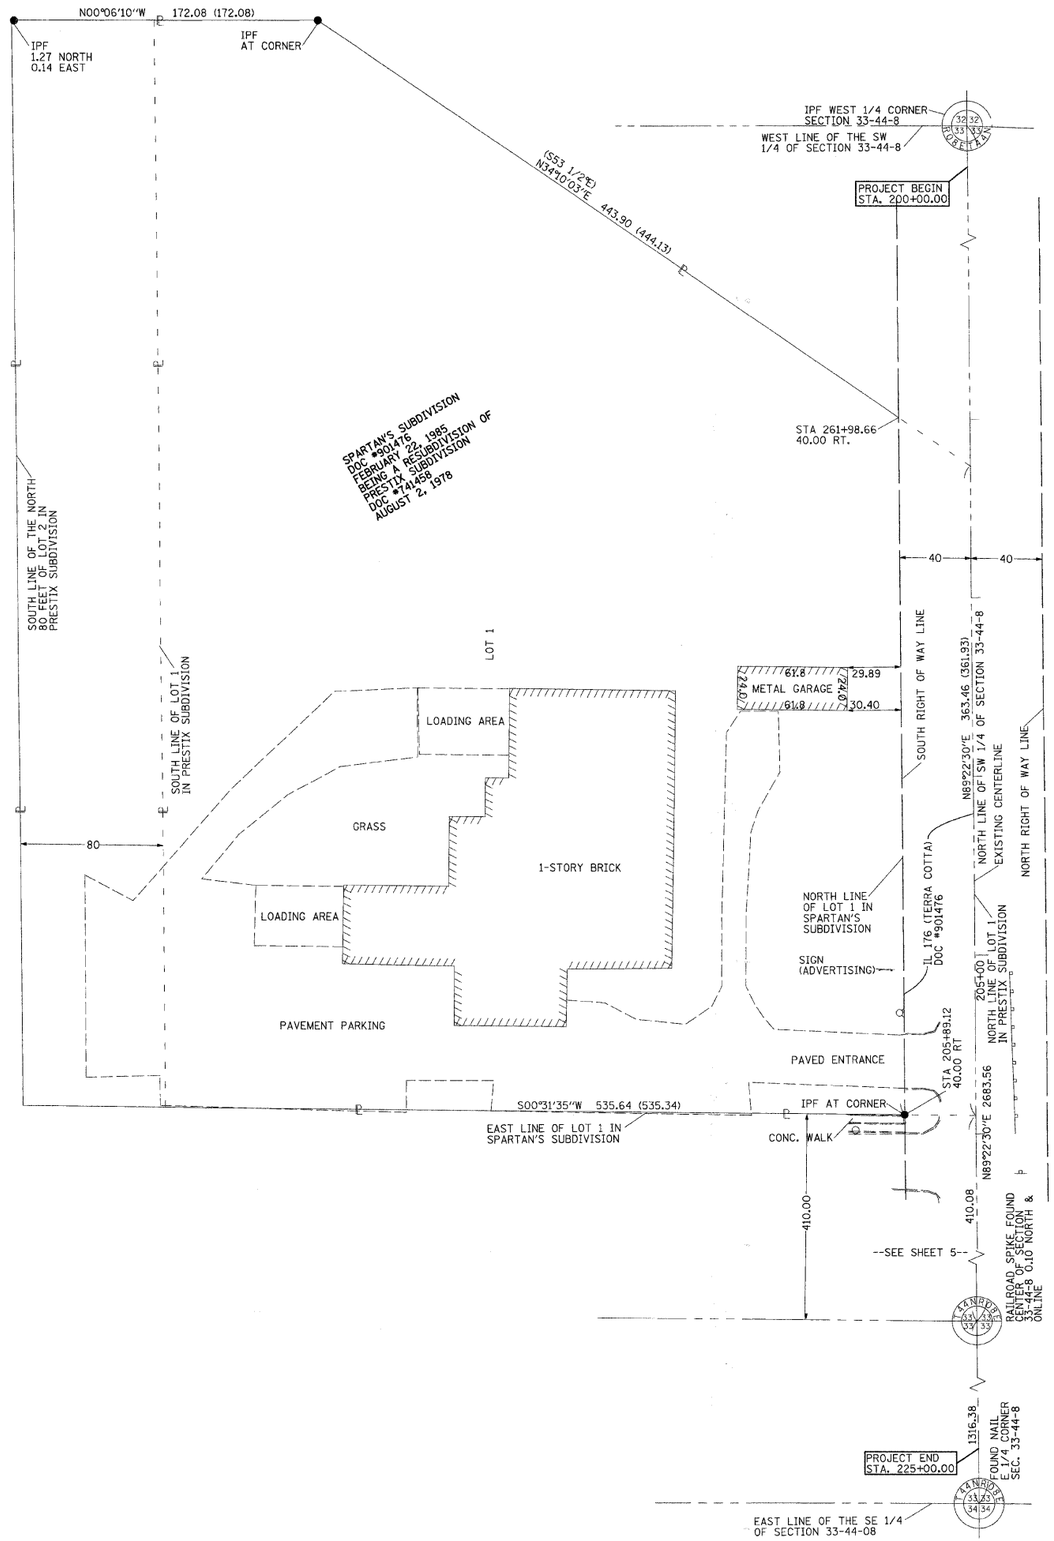

LEGEND

CATCH BASIN	SURVEY MONUMENT (FOUND)
SPLICE BOX	MANHOLE
JUNCTION BOX	POWER POLE
MONITORING WELL	MAILBOX
	SIGN
	FIRE HYDRANT
———	SECTION LINE
———	PERMANENT EASEMENT
———	TEMPORARY CONSTRUCTION EASEMENT
———	RIGHT-OF-WAY LINE

STATE OF ILLINOIS)
COUNTY OF LAKE)SS

WE, PATRICK ENGINEERING INC., AN ILLINOIS PROFESSIONAL DESIGN FIRM, NUMBER 184-000409, DO HEREBY DECLARE THAT THIS MAP OR PLAT AND THE SURVEY ON WHICH IT IS BASED IS A TRUE AND CORRECT REPRESENTATION OF SAID SURVEY.

THIS PROFESSIONAL SERVICE CONFORMS TO THE CURRENT ILLINOIS MINIMUM STANDARDS FOR A BOUNDARY SURVEY.

THE LEGAL DESCRIPTION IS ATTACHED HERETO AND MADE A PART HEREOF AS EXHIBIT A.

ALL DIMENSIONS ARE IN FEET AND DECIMAL PARTS THEREOF. NO DISTANCE OR ANGLES SHOWN HEREON MAY BE ASSUMED BY SCALING.

GIVEN UNDER MY HAND AND SEAL THIS 4TH DAY OF APRIL, 2008 IN LISLE, ILLINOIS.

SCOTT A. LUTZ, I.P.L.S. NO. 3511
LICENSE EXPIRES NOVEMBER, 30, 2008

BASIS OF BEARINGS IS ILLINOIS STATE PLANE
(EAST ZONE NAD 83, 1986 ADJUSTMENT)
ALL DIMENSIONS SHOWN HEREON
ARE IN (NAD 83) GRID

40' 0' 40' 80'

PATRICK
ENGINEERING INC.
4970 VARSITY DRIVE
LISLE, ILLINOIS
DESIGN FIRM NO. 184-000409

REVISION	
DATE	DESCRIPTION

CITY OF CRYSTAL LAKE

PLAT OF HIGHWAYS

ROUTE ERICK STREET (FAU 0125)
SECTION 96-00091-00-FP
McHENRY COUNTY
JOB# 20708.028 PROJ# R-91-014-08
SEC 33, T 44N, R 8E OF 3RD P.M.

STA 201+98.66 TO STA 205+89.12
DRAWN RJP/CD CHECKED CD/SL
SCALE: 1" = 40' SHEET NO. 42 OF 73