PLAN
SURVEYED
PLOTTED
ALIGNMENT CHECKED
NOTE BOOK
RT. OF WAY CHECKED
NO.
CADD FILE NAME
BY
DATE

PROFILE
SURVEYED
PLOTTED
DRAWN
CHECKED
NOTE BOOK
BAR. NOTED
NO.
STRUCTURE NOTATIONS CHKD
BY
DATE

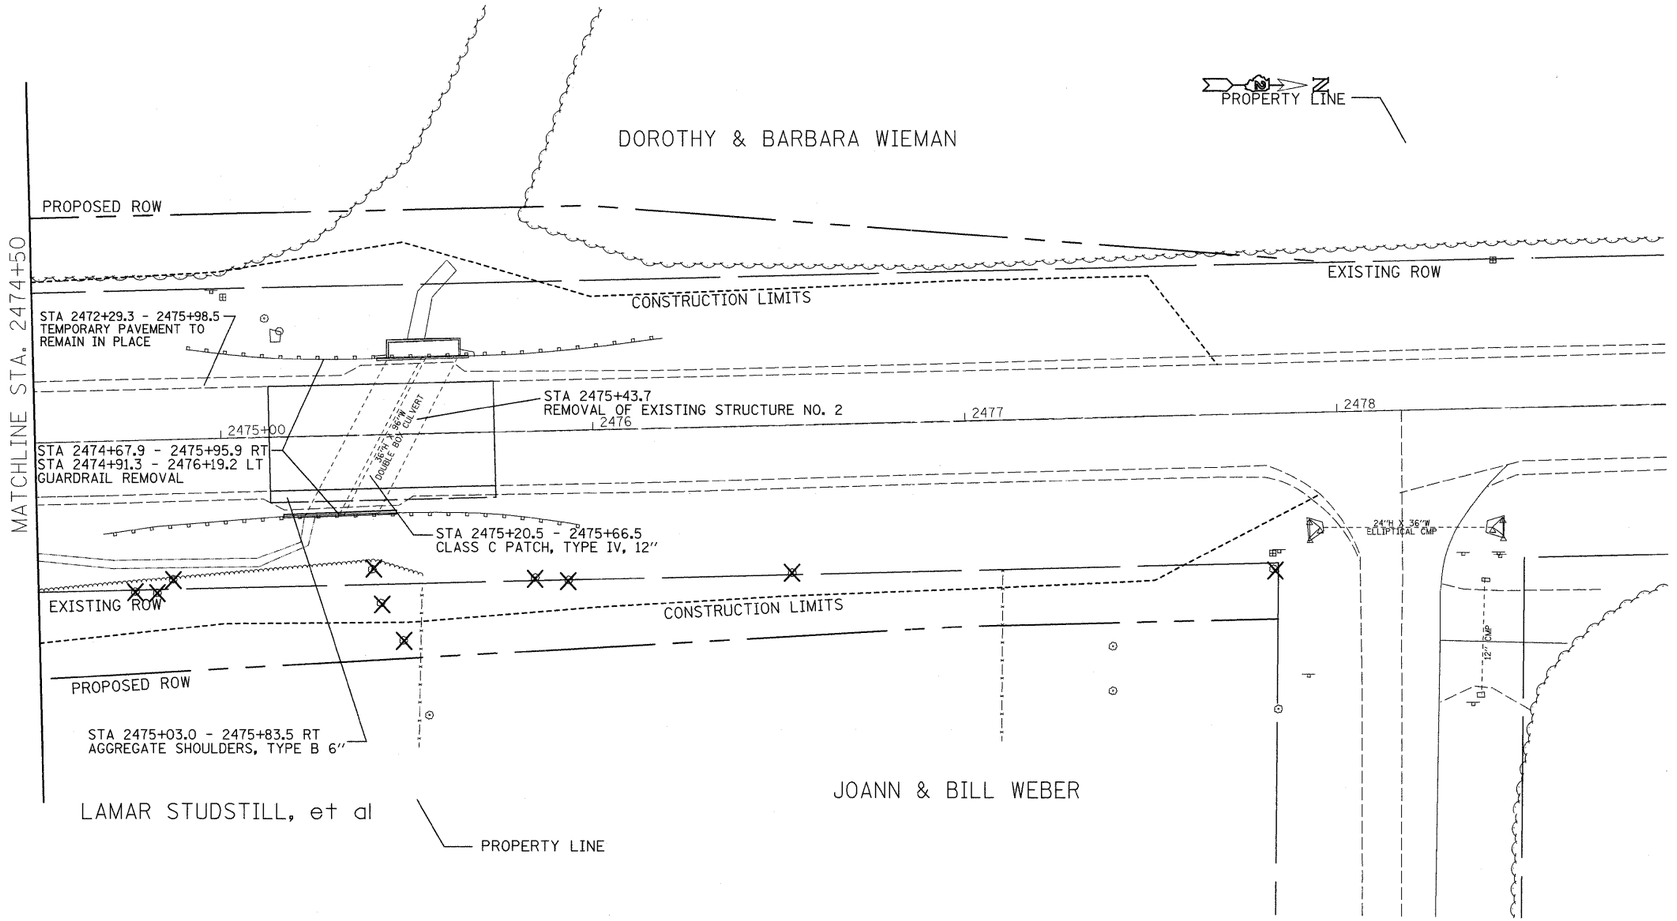

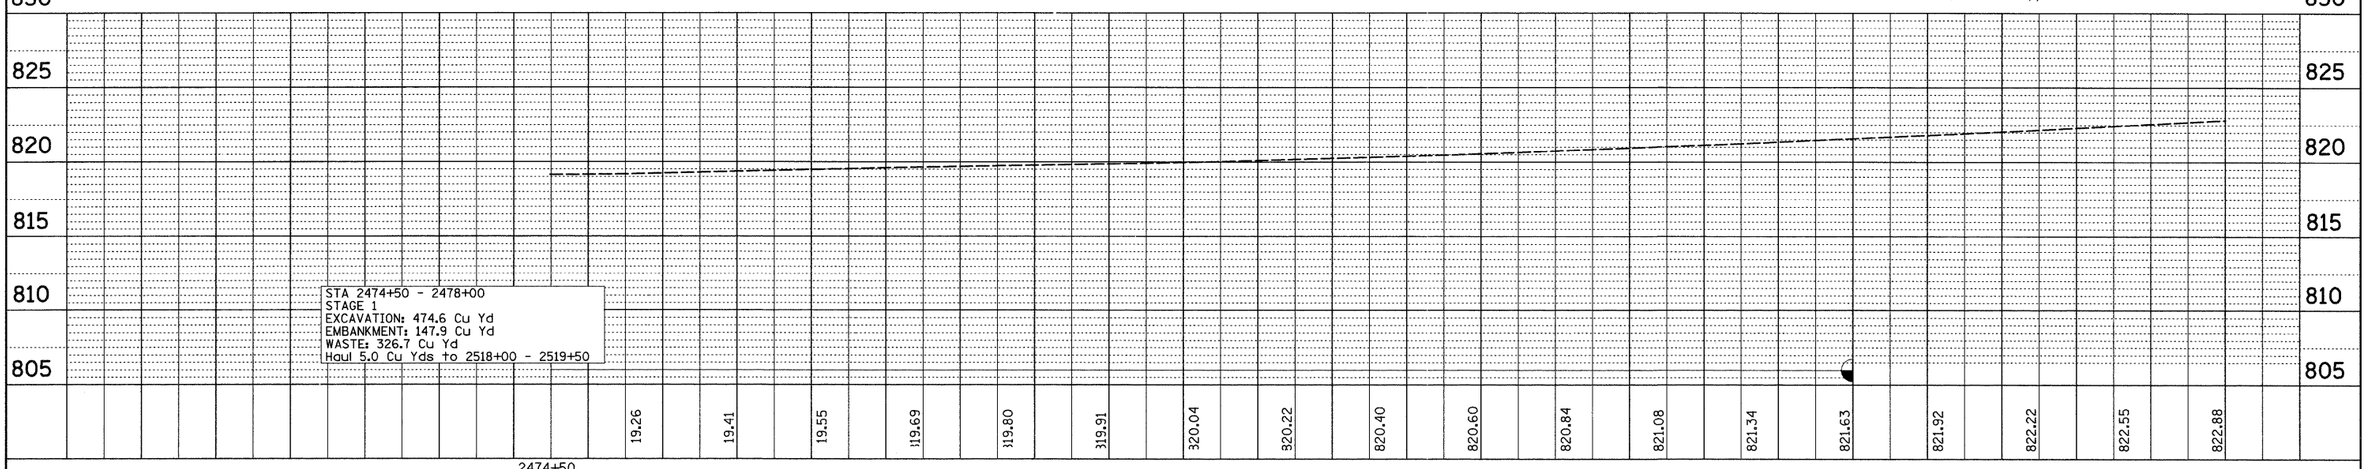

FILE NAME = c:\pw_work\pwidot\fordjd\dms33877\D264A07-sht-plnprf.dgn	USER NAME = fordjd	DESIGNED -	REVISED -
		DRAWN -	REVISED -
	PLOT SCALE = 20.000 ' / IN.	CHECKED -	REVISED -
	PLOT DATE = Wed Dec 24 14:10:12 2008	DATE -	REVISED -

STATE OF ILLINOIS
DEPARTMENT OF TRANSPORTATION

IL 251

SCALE: | SHEET NO. OF SHEETS | STA. | TO STA.

F.A.S. RTE.	SECTION	COUNTY	TOTAL SHEETS	SHEET NO.
1177	111T	LASALLE	59	25
		CONTRACT NO. 64A07		
FED. ROAD DIST. NO.	ILLINOIS	FED. AID PROJECT		