SEQUENCE OF OPERATIONS						
PHASE	A			B		
INTERVAL	1	2	3	4	5	6
NORTHBOUND	G	Y	R	R	R	R
SOUTHBOUND	R	R	R	G	Y	R

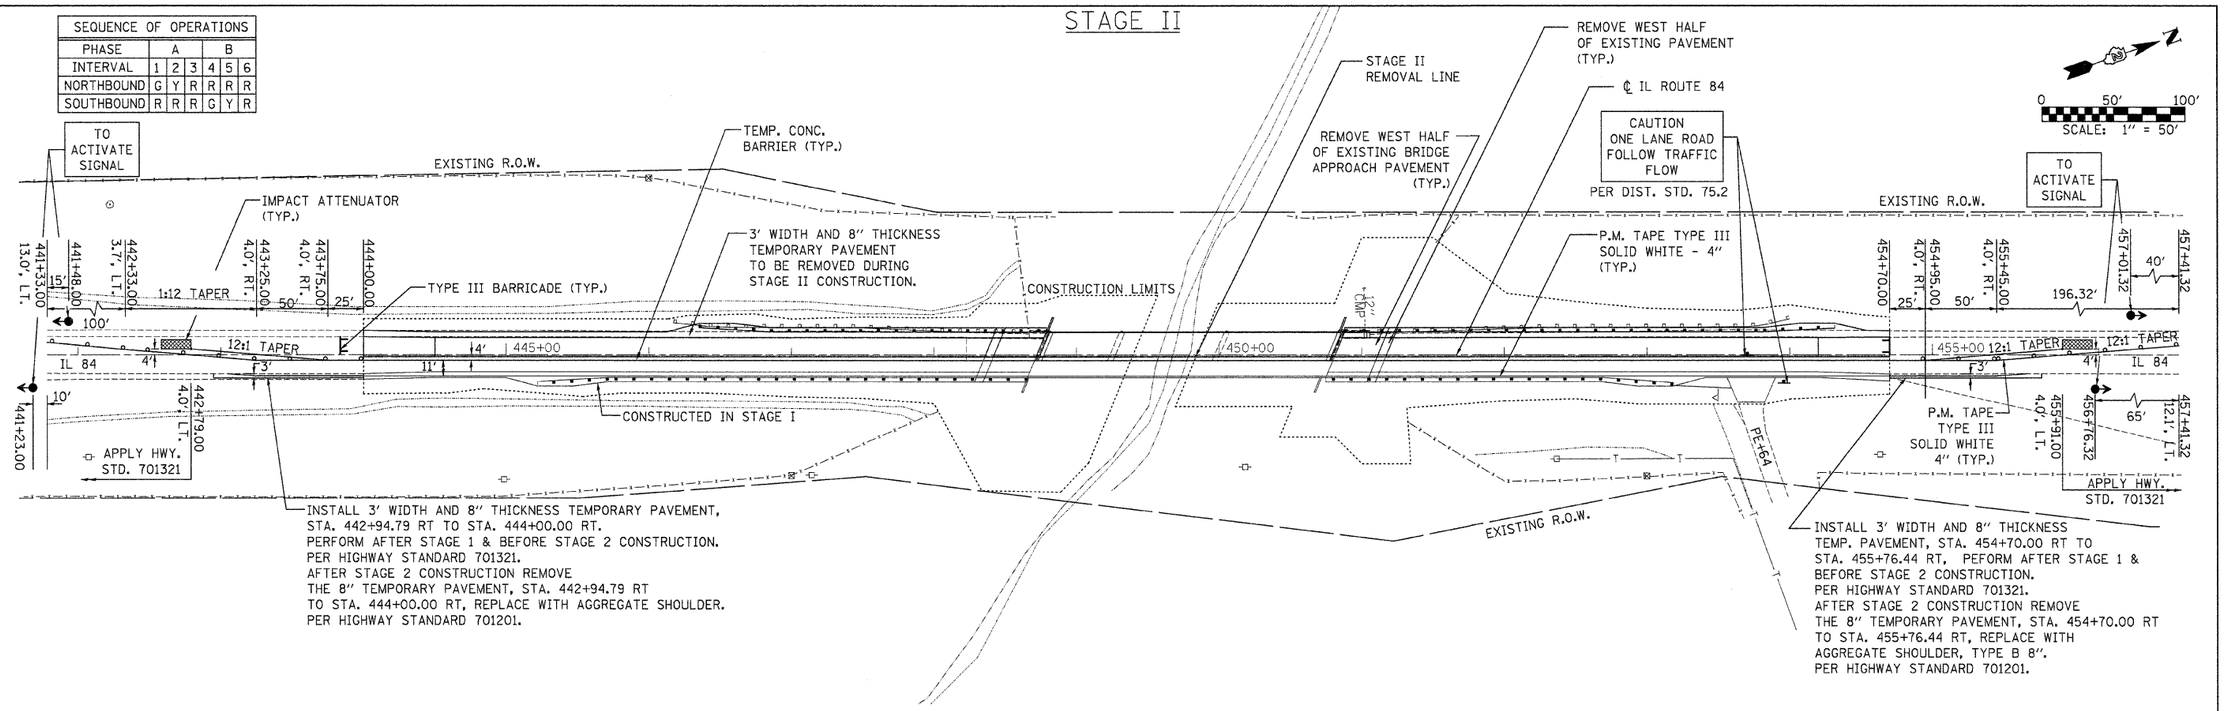

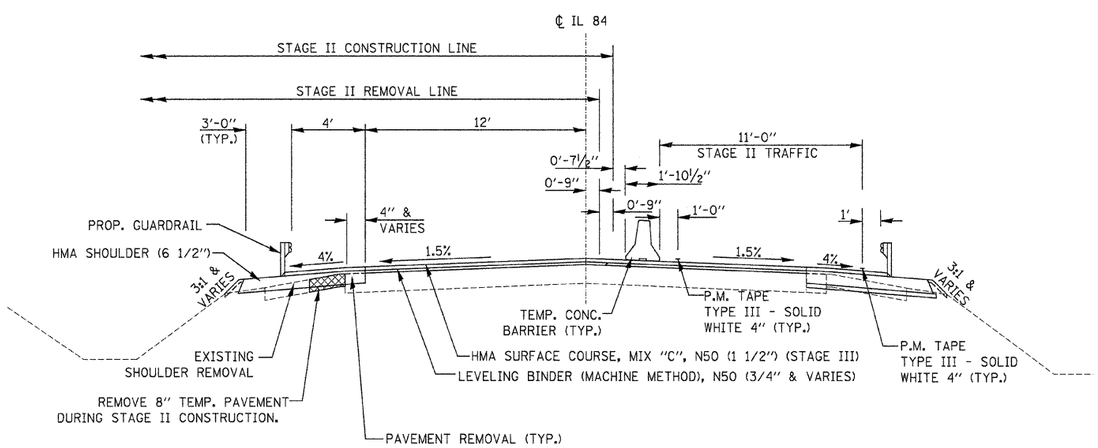

TYPICAL SECTION
STAGE II

STAGE II CONSTRUCTION

1. CLOSE WEST HALF OF IL RTE 84 AS SHOWN IN ACCORDANCE WITH HIGHWAY STANDARD 701321.
2. REMOVE 8" TEMPORARY PAVEMENT BETWEEN STA. 442+85.13 LT. TO STA. 455+87.06 LT. INSTALL AGGREGATE SHOULDER, TYPE B 8", BETWEEN STA. 442+85.13 LT. TO STA. 444+00.00 LT. AND BETWEEN STA. 454+70.00 LT. TO STA. 455+87.06 LT.
3. REMOVE WEST HALF OF EXISTING BRIDGE SUPERSTRUCTURE, BRIDGE APPROACH PAVEMENT, BRIDGE APPROACH PAVEMENT DRAINS, SHOULDER, GUARDRAIL AND PORTIONS OF PAVEMENT AS SHOWN.
4. CONSTRUCT WEST HALF OF PROPOSED BRIDGE SUPERSTRUCTURE, APPROACH PAVEMENT, APPROACH PAVEMENT CONNECTORS, PIPE DRAIN, LEVELING BINDER AND SHOULDER.
5. THE PROPOSED WEST SIDE HOT MIX ASPHALT SHOULDER SHALL BE CONSTRUCTED PER DISTRICT DETAIL 23.4 AND 23.4A.
6. INSTALL WEST SIDE GUARDRAILS PER PROPOSED PLANS.
7. CONSTRUCT WEST HALF GRADING AND EROSION CONTROL.
8. REMOVE EAST SIDE 8" TEMPORARY PAVEMENT AND REPLACE WITH AGGEGATE SHOULDERS, TYPE B 8", BETWEEN STA. 442+94.79 RT TO STA. 444+00.00 RT AND STA. 454+70.00 RT TO STA. 455+76.44 RT. PERFORM AFTER STAGE 2 AND BEFORE STAGE 3 CONSTRUCTION PER HIGHWAY STANDARD 701201.
9. REMOVE STAGE II TEMPORARY PAVEMENT MARKINGS PER HIGHWAY STANDARD 701201.

STAGE III CONSTRUCTION

1. PLACE THE HMA SURFACE COURSE PER DISTRICT STANDARDS 23.4 & 23.4A UNDER HIGHWAY STANDARD 701201.
2. APPLY PERMANENT PAVEMENT MARKINGS AND RAISED REFLECTIVE PAVEMENT MARKERS UNDER HIGHWAY STANDARD 701311.

GENERAL NOTES:

1. MAINTENANCE OF TRAFFIC SHALL BE IN ACCORDANCE WITH HIGHWAY STANDARD 701321, AS SHOWN AND AS DIRECTED BY THE ENGINEER.
2. THE SIGN "TO ACTIVATE SIGNAL" SHOWN IN DISTRICT STANDARD 99.4 SHALL BE INSTALLED AT THE STOP LINE AS DIRECTED BY ENGINEER.
3. TEMPORARY SIGN "CAUTION ONE LANE ROAD FOLLOW TRAFFIC FLOW TO BE INSTALLED PER DISTRICT STANDARD 75.2.
4. ALL DIMENSIONS ARE IN FEET.
5. ACCESS TO EXISTING DRIVEWAY (STA. 453+64, RT) SHALL BE MAINTAINED AT ALL TIMES.

FILE NAME = E:\ 0804 \ Stage and Traffic-d0260Gpln.50scale-STAGE II.dgn	USER NAME = DMM	DESIGNED - DMM	REVISED -	STATE OF ILLINOIS DEPARTMENT OF TRANSPORTATION	MAINTENANCE OF TRAFFIC PLAN, STAGE II IL 84 OVER IRISH HOLLOW CREEK	F.A.P. RTE.	SECTION	COUNTY	TOTAL SHEETS	SHEET NO.
		DRAWN - DMM	REVISED -			308	(103C-1BR)D	JO DAVIESS	62	15
	PLOT SCALE = 1" = 50'	CHECKED - FML	REVISED -			CONTRACT NO. 64C03				
	PLOT DATE = 05/20/2008	DATE - 05/2008	REVISED -		SCALE: 1" = 50' SHEET NO. OF SHEETS STA. 444+00.00 TO STA. 454+70.00	FED. ROAD DIST. NO.	ILLINOIS	FED. AID PROJECT		