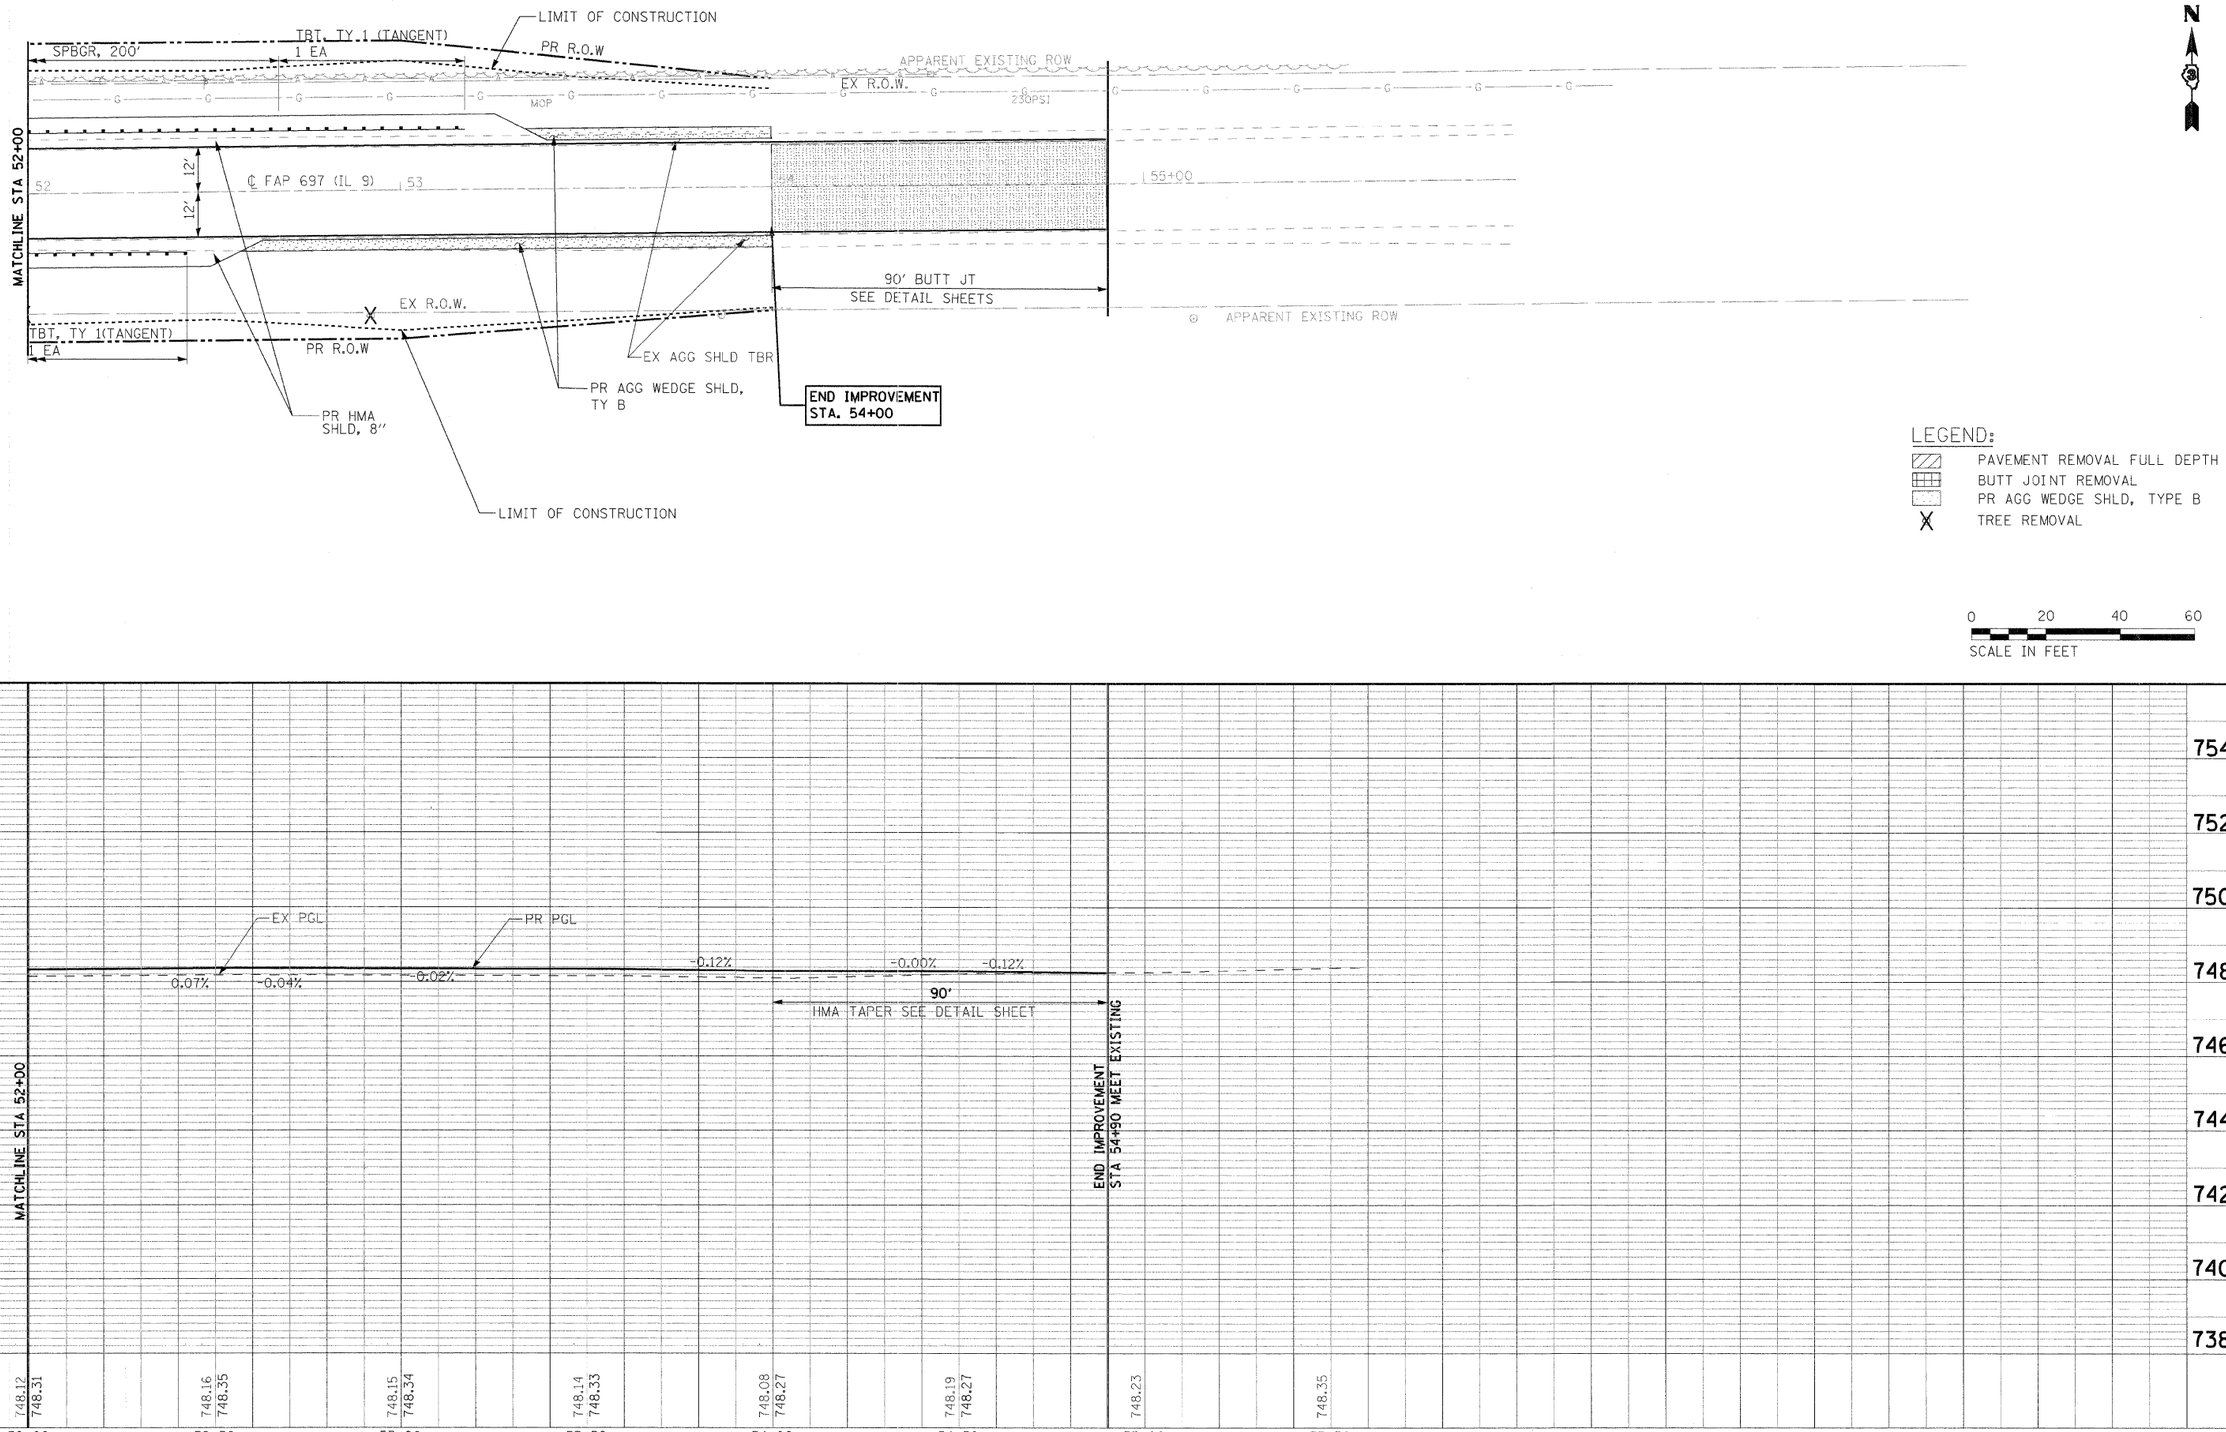

PLAN: SURVEYED / PLOTTED / ALIGNMENT CHECKED / RT. OF WAY CHECKED / CADD FILE NAME — NOTE BOOK NO. — BY — DATE

PROFILE: SURVEYED / PLOTTED / GRADES CHECKED / B.M. NOTED / STRUCTURE NOTAT'NS CHK'D — NOTE BOOK NO. — BY — DATE

FILE NAME = $FILEL$	USER NAME = $USER$	DESIGNED DB	REVISED -	STATE OF ILLINOIS DEPARTMENT OF TRANSPORTATION	PLAN AND PROFILE SN 027-2552 SHEET 2 OF 2
		DRAWN NS/RM	REVISED -		
	PLOT SCALE = $SCALE$	CHECKED AS	REVISED -		
	PLOT DATE = $DATE$	DATE DECEMBER 2008	REVISED -		SCALE: 1":20' SHEET NO. 1 OF 2 SHEETS STA. 52+00 TO STA. 54+90

F.A.P. RTE.	SECTION	COUNTY	TOTAL SHEETS	SHEET NO.
697	(17)I	FORD	29	10
		CONTRACT NO. 66874		
FED. ROAD DIST. NO.	ILLINOIS	FED. AID PROJECT		