PLAN

BY	DATE

SURVEYED
PLOTTED
ALIGNMENT CHECKED
RT. OF WAY CHECKED
CADD FILE NAME

NOTE BOOK
NO.

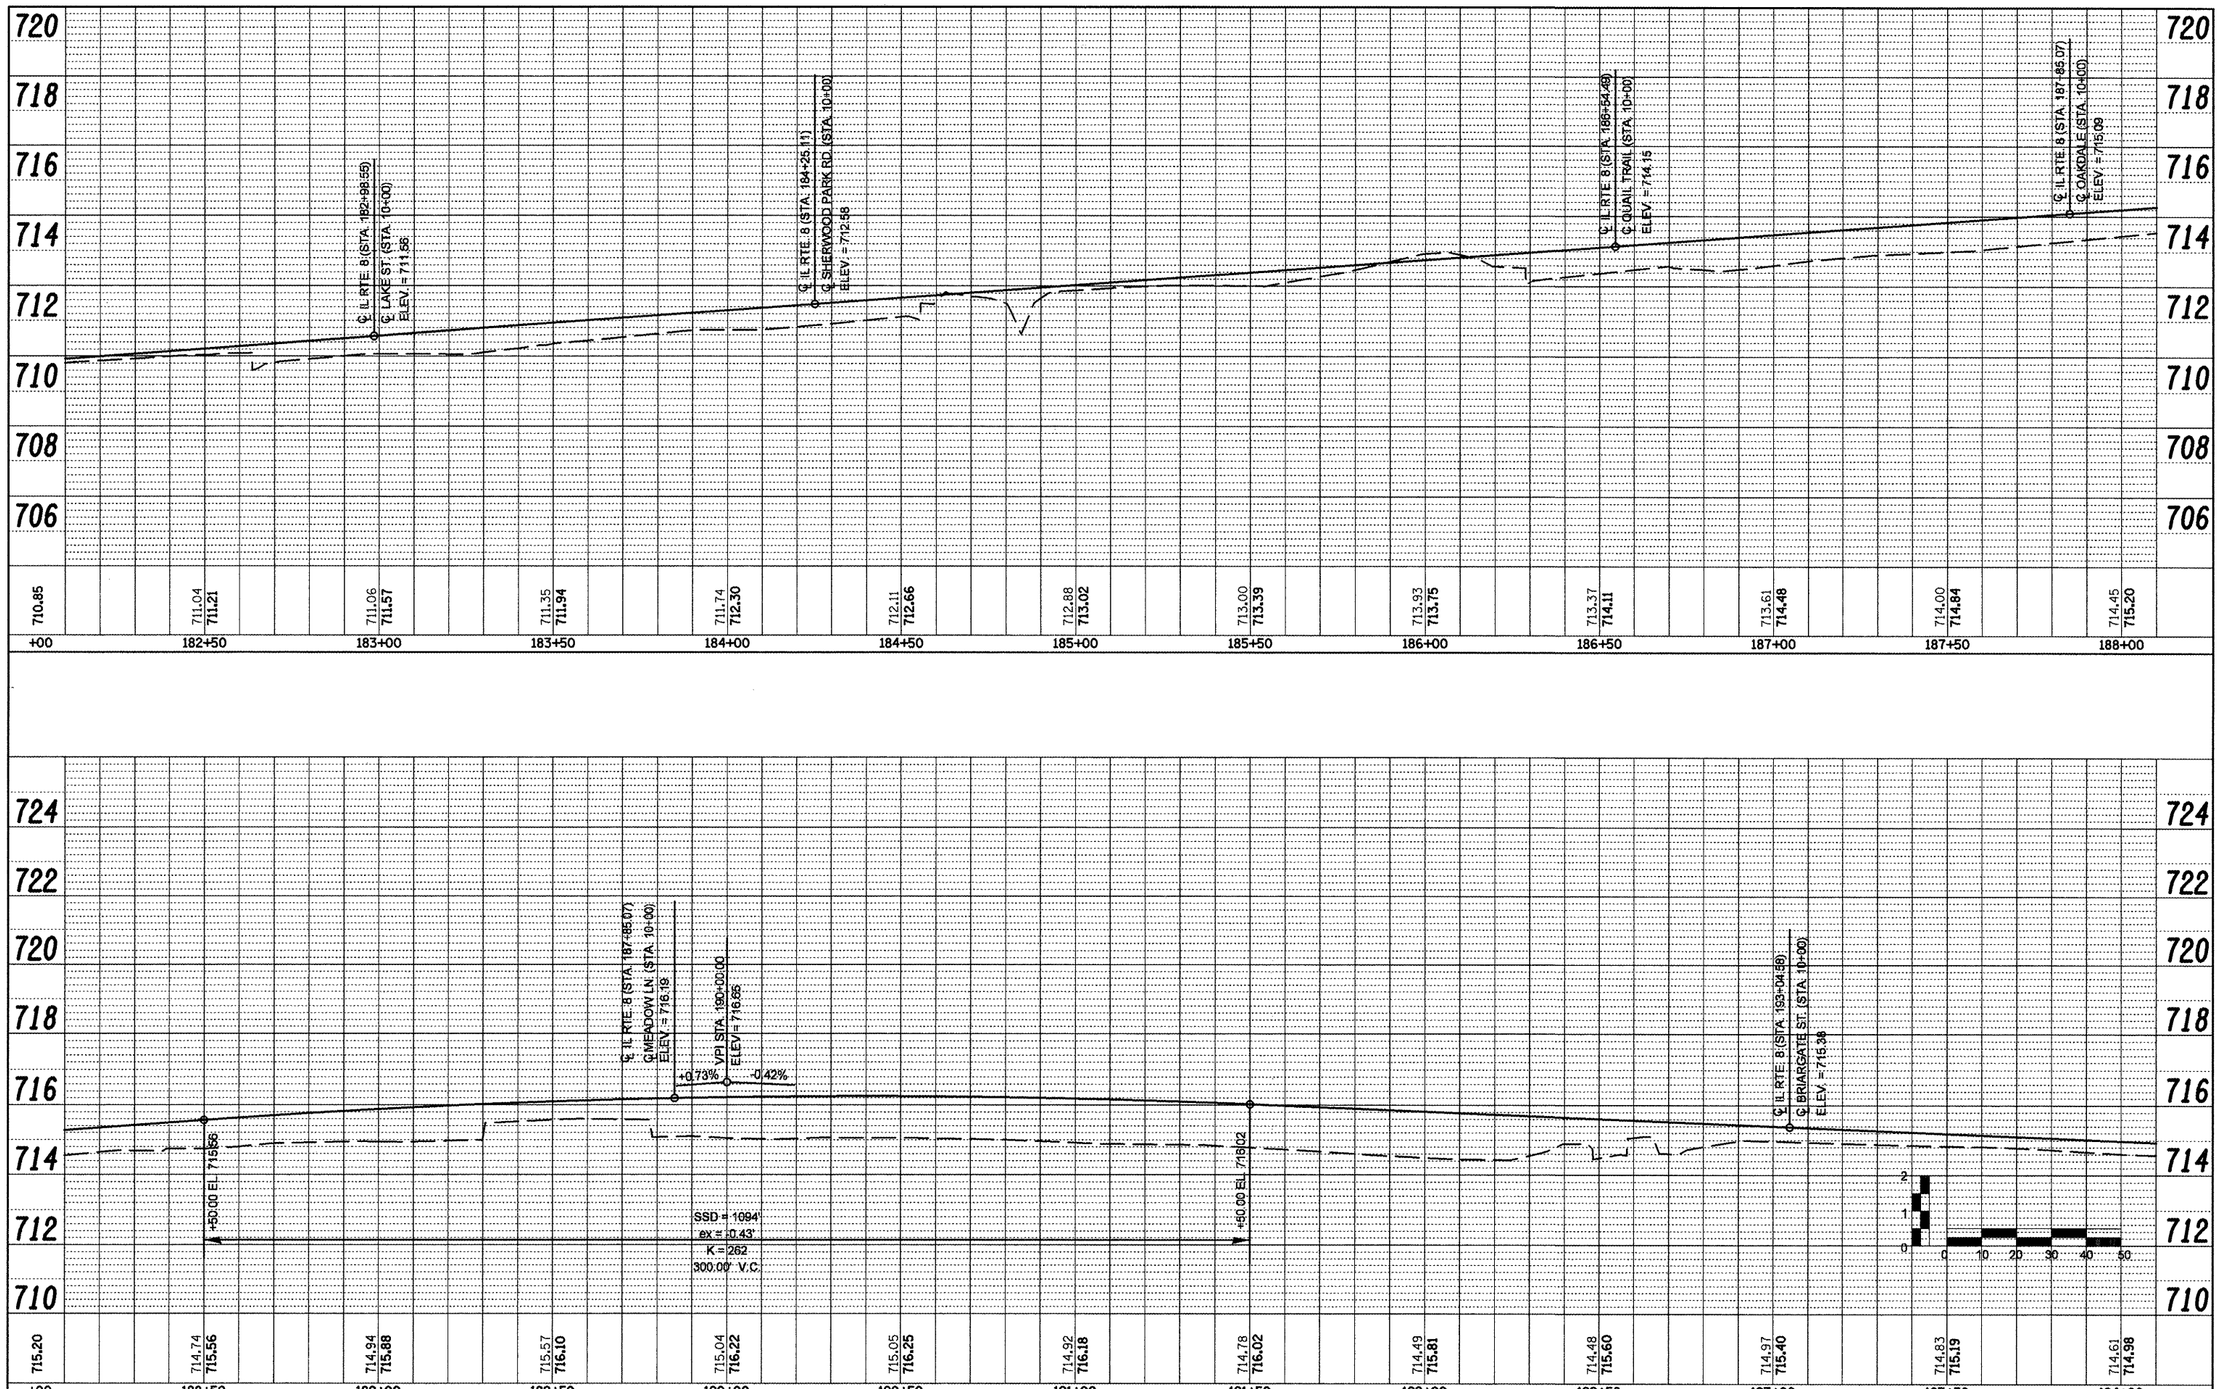

PROFILE

BY	DATE

SURVEYED
PLOTTED
ALIGNMENT CHECKED
B.M. NOTED
STRUCTURE NOTATIONS CHKD

NOTE BOOK
NO.

FILE NAME =	USER NAME = crespole	DESIGNED -	REVISED -
P_Profsht.dgn		DRAWN -	REVISED -
	PLOT SCALE = 40.0000 ' / IN.	CHECKED -	REVISED -
	PLOT DATE = 12/22/2008	DATE -	REVISED -

STATE OF ILLINOIS
DEPARTMENT OF TRANSPORTATION

IL RTE 8 MAINLINE PROFILE

SCALE: | SHEET NO. OF SHEETS | STA. | TO STA.

F.A.P RTE.	SECTION	COUNTY	TOTAL SHEETS	SHEET NO.
399	36 R-8	TAZEWELL	429	68
		CONTRACT NO. 68258		
FED. ROAD DIST. NO. 4	ILLINOIS	FED. AID PROJECT		