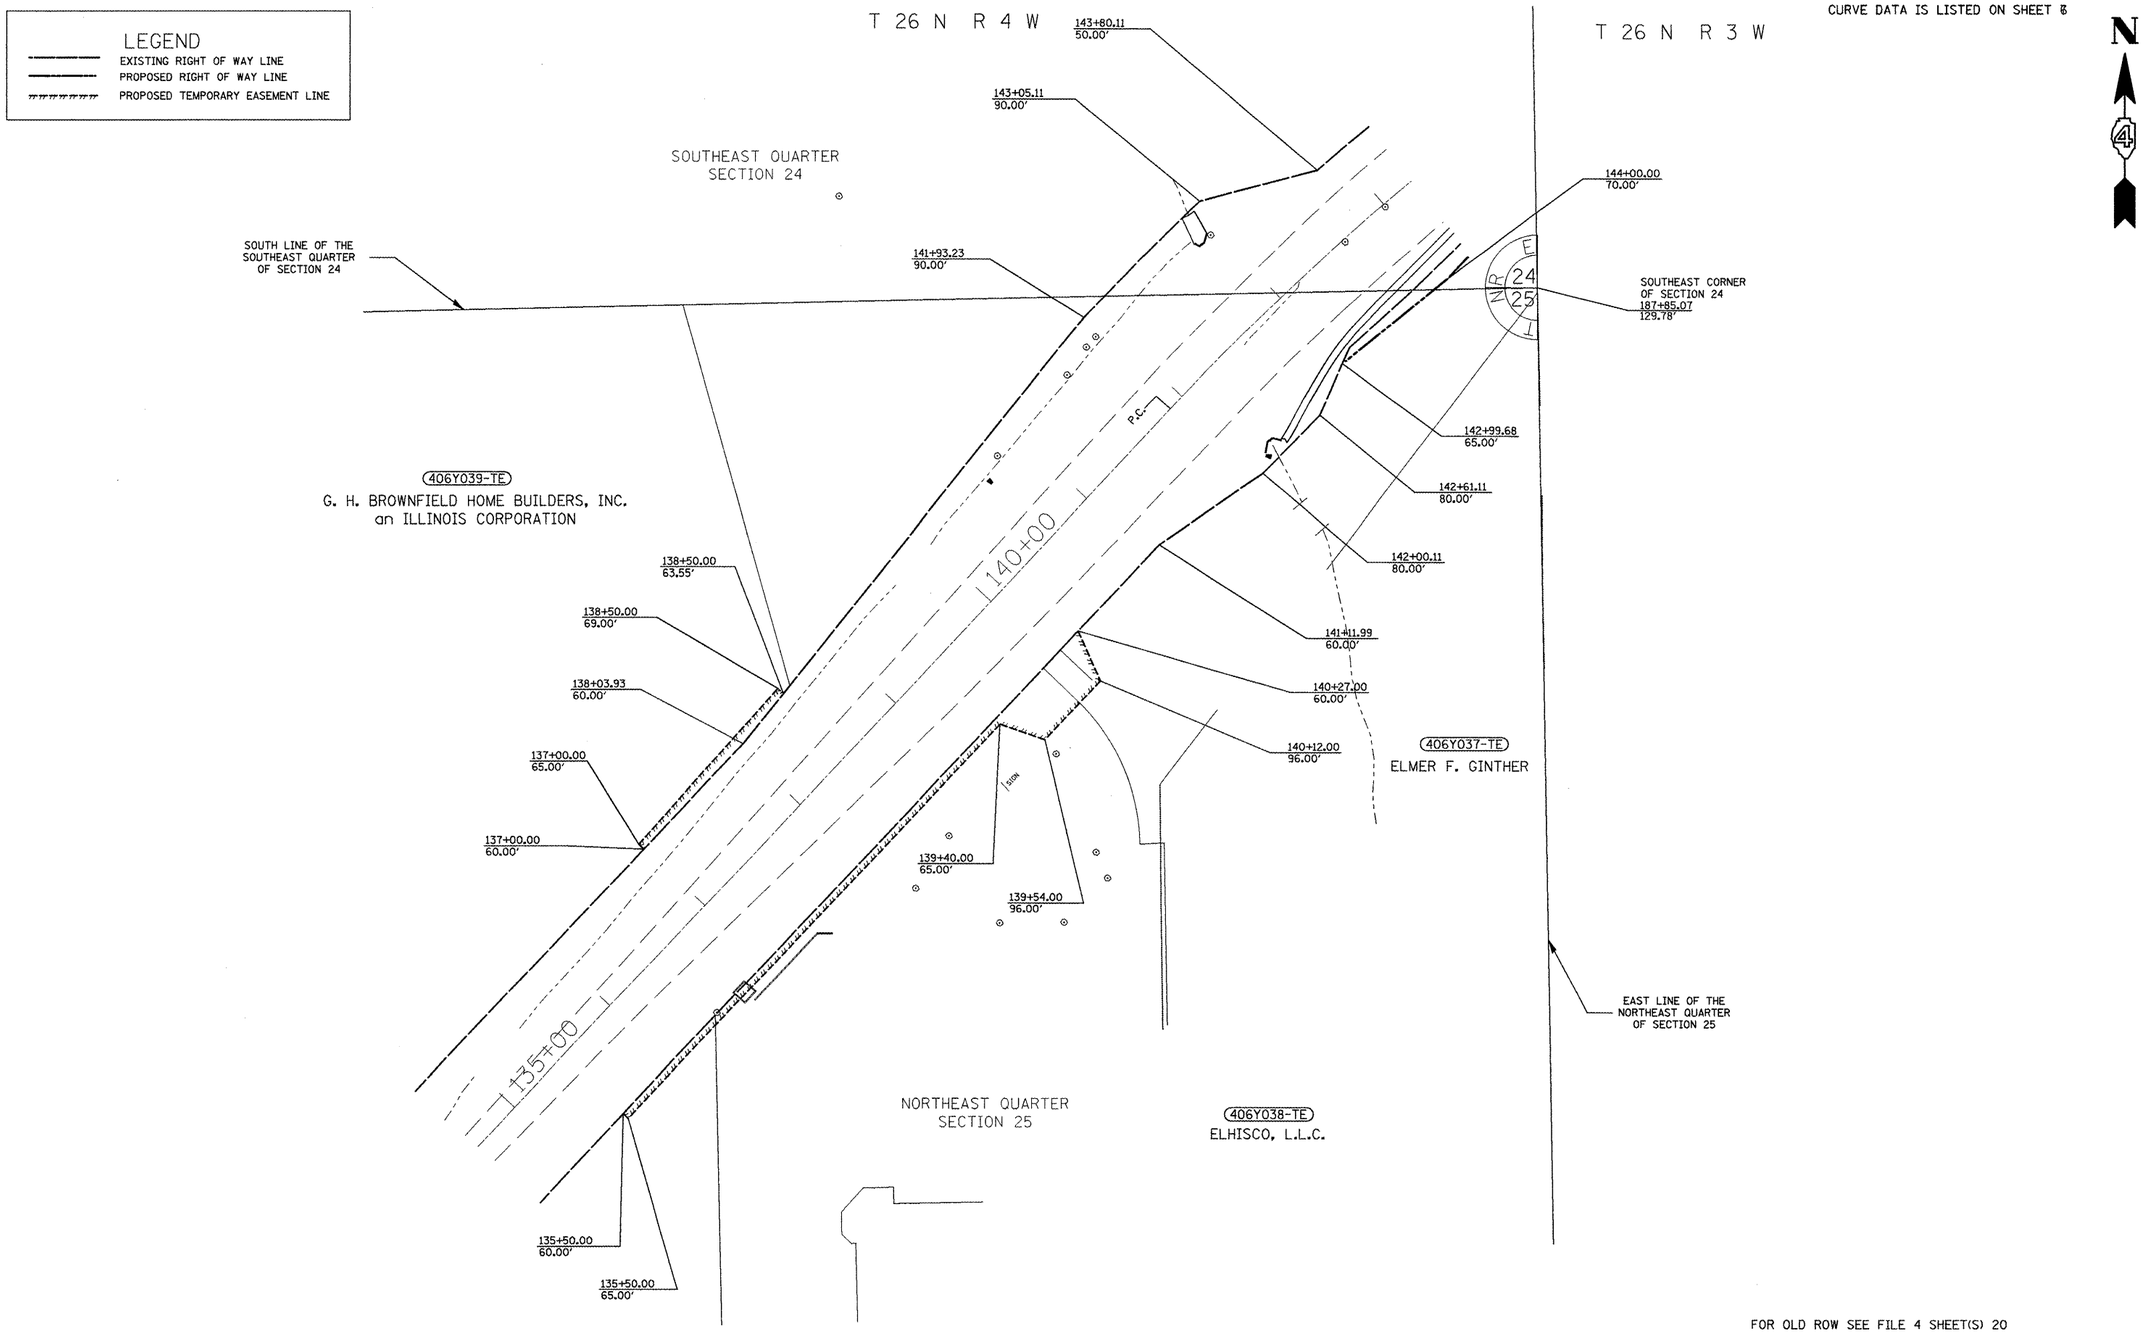

FOR OLD ROW SEE FILE 4 SHEET(S) 20

PLATFILE: 019

FILE NAME	USER NAME = crespole	DESIGNED - PCF	REVISED -	STATE OF ILLINOIS DEPARTMENT OF TRANSPORTATION	RIGHT OF WAY PLANS		F.A.P. RTE.	SECTION	COUNTY	TOTAL SHEETS	SHEET NO.
118seg3.m32		DRAWN - MLA	REVISED -				399	36 R-8	TAZEWELL	429	135
jobrow.gpk	PLOT SCALE = 200.0000 ' / IN.	CHECKED - PCF	REVISED -			PROJECT	(IL 8)	030427-06	CONTRACT NO. 68258		
118brow.lpf Field Book No. 2870	PLOT DATE = 12/8/2008	DATE - 12-2008	REVISED -		SCALE: 1"=100'	SHEET NO. 1 OF 6 SHEETS	STA.	TO STA.	FED. ROAD DIST. NO.	ILLINOIS	FED. AID PROJECT