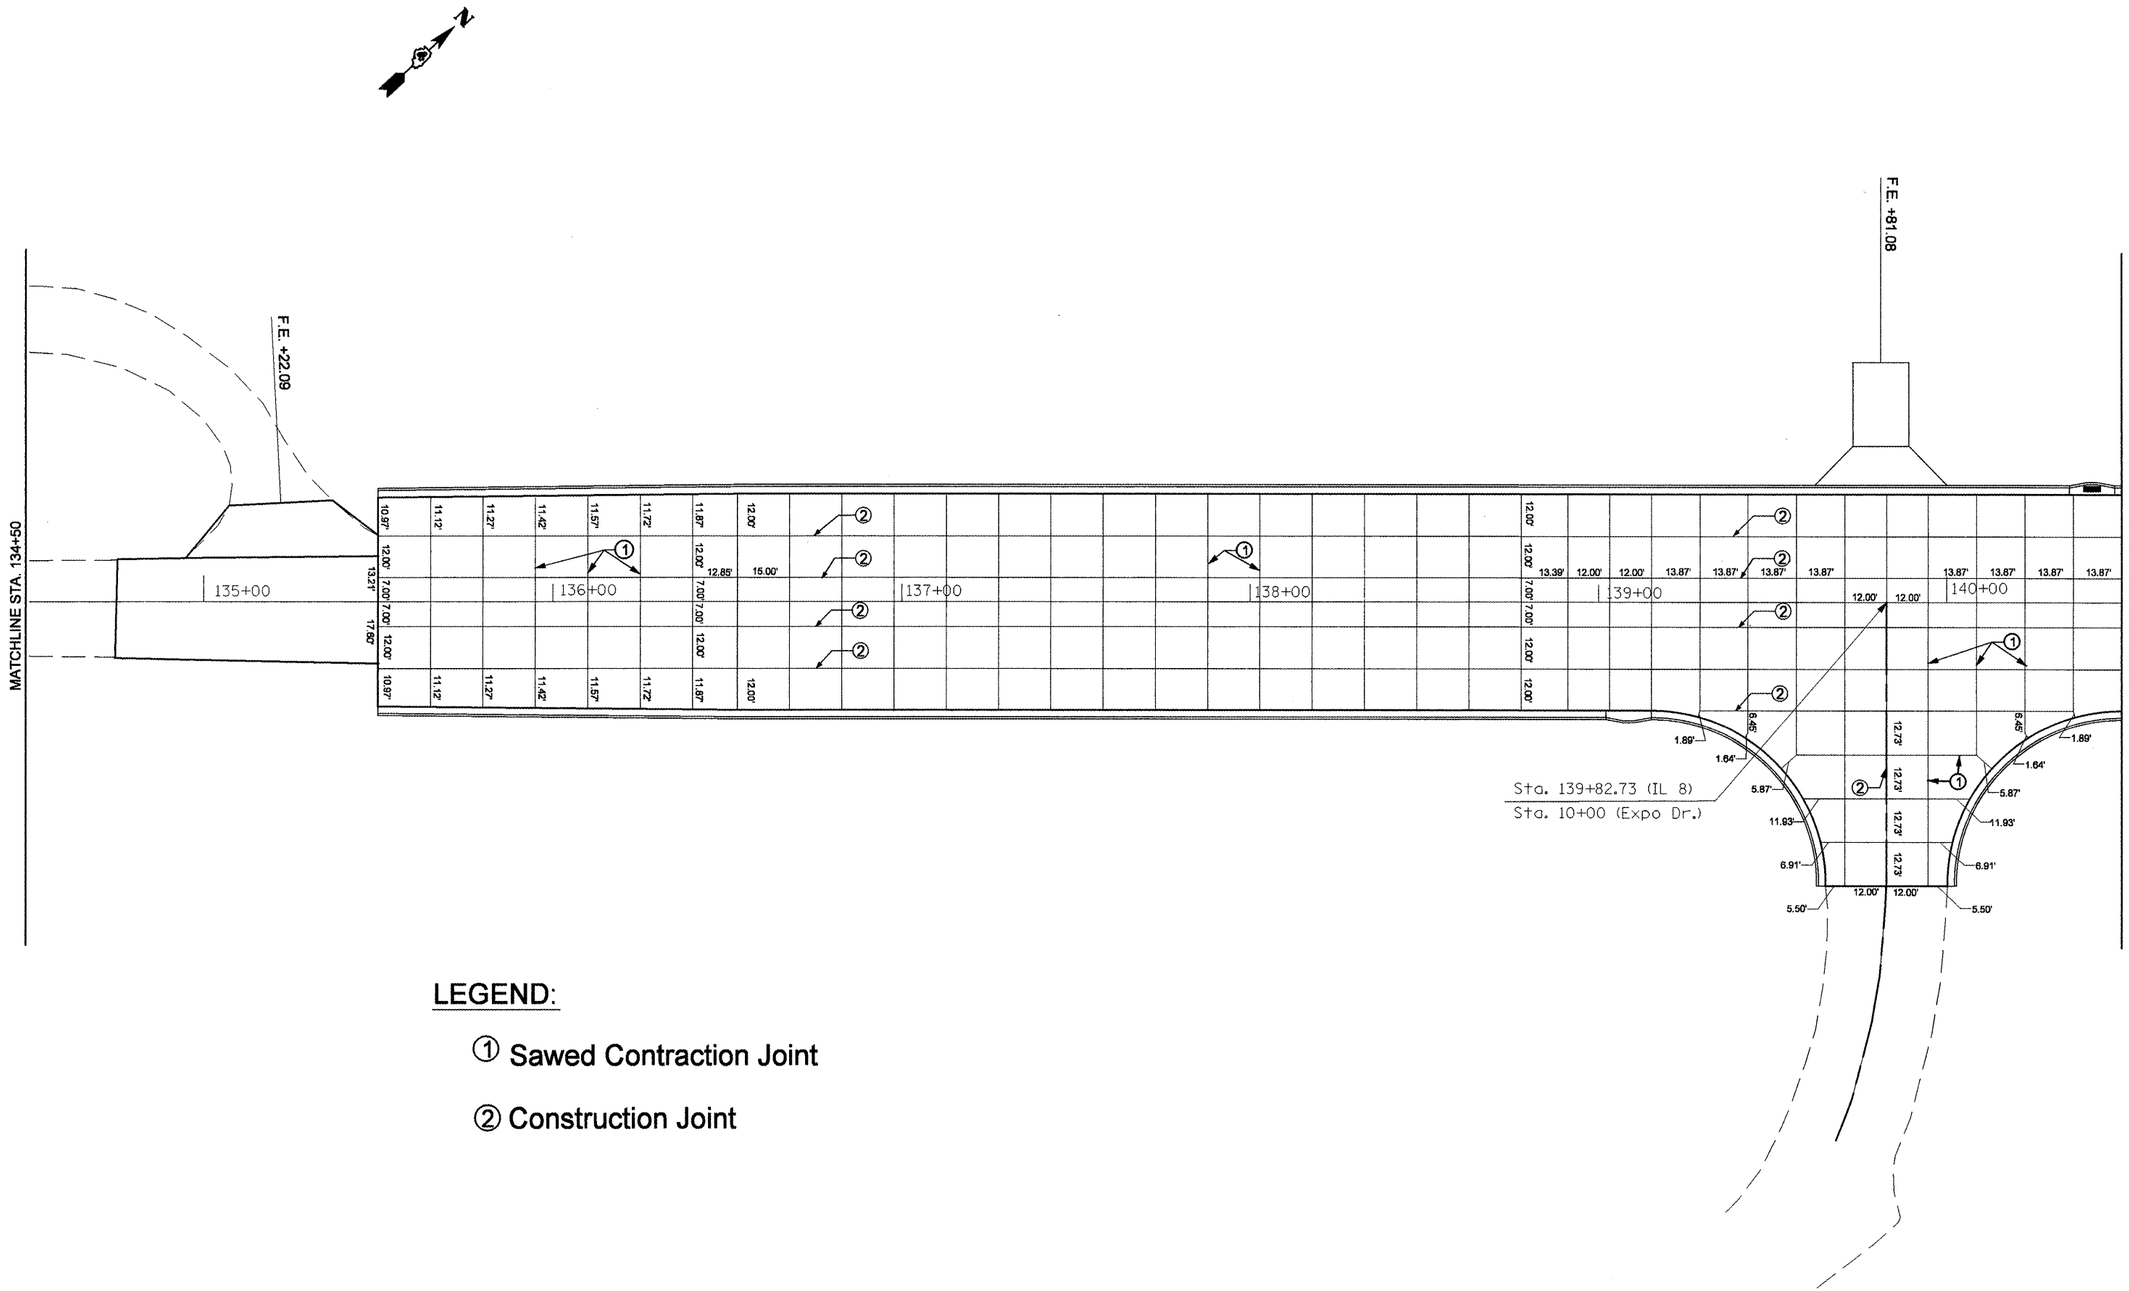

LEGEND:

① Sawed Contraction Joint

② Construction Joint

FILE NAME = JointSht.dgn	USER NAME = heggsemd	DESIGNED -	REVISED -	**STATE OF ILLINOIS DEPARTMENT OF TRANSPORTATION**	**IL RTE 8 – PAVEMENT JOINT DETAILS**				F.A.P RTE.	SECTION	COUNTY	TOTAL SHEETS	SHEET NO.
		DRAWN -	REVISED -						399	36 R-8	TAZEWELL	429	141
	PLOT SCALE = 40.0000 ' / IN.	CHECKED -	REVISED -								CONTRACT NO. 68258		
	PLOT DATE = 12/29/2008	DATE -	REVISED -		SCALE:	SHEET NO.	OF	SHEETS	STA. 134+50	TO STA. 140+50	FED. ROAD DIST. NO. 4	ILLINOIS	FED. AID PROJECT