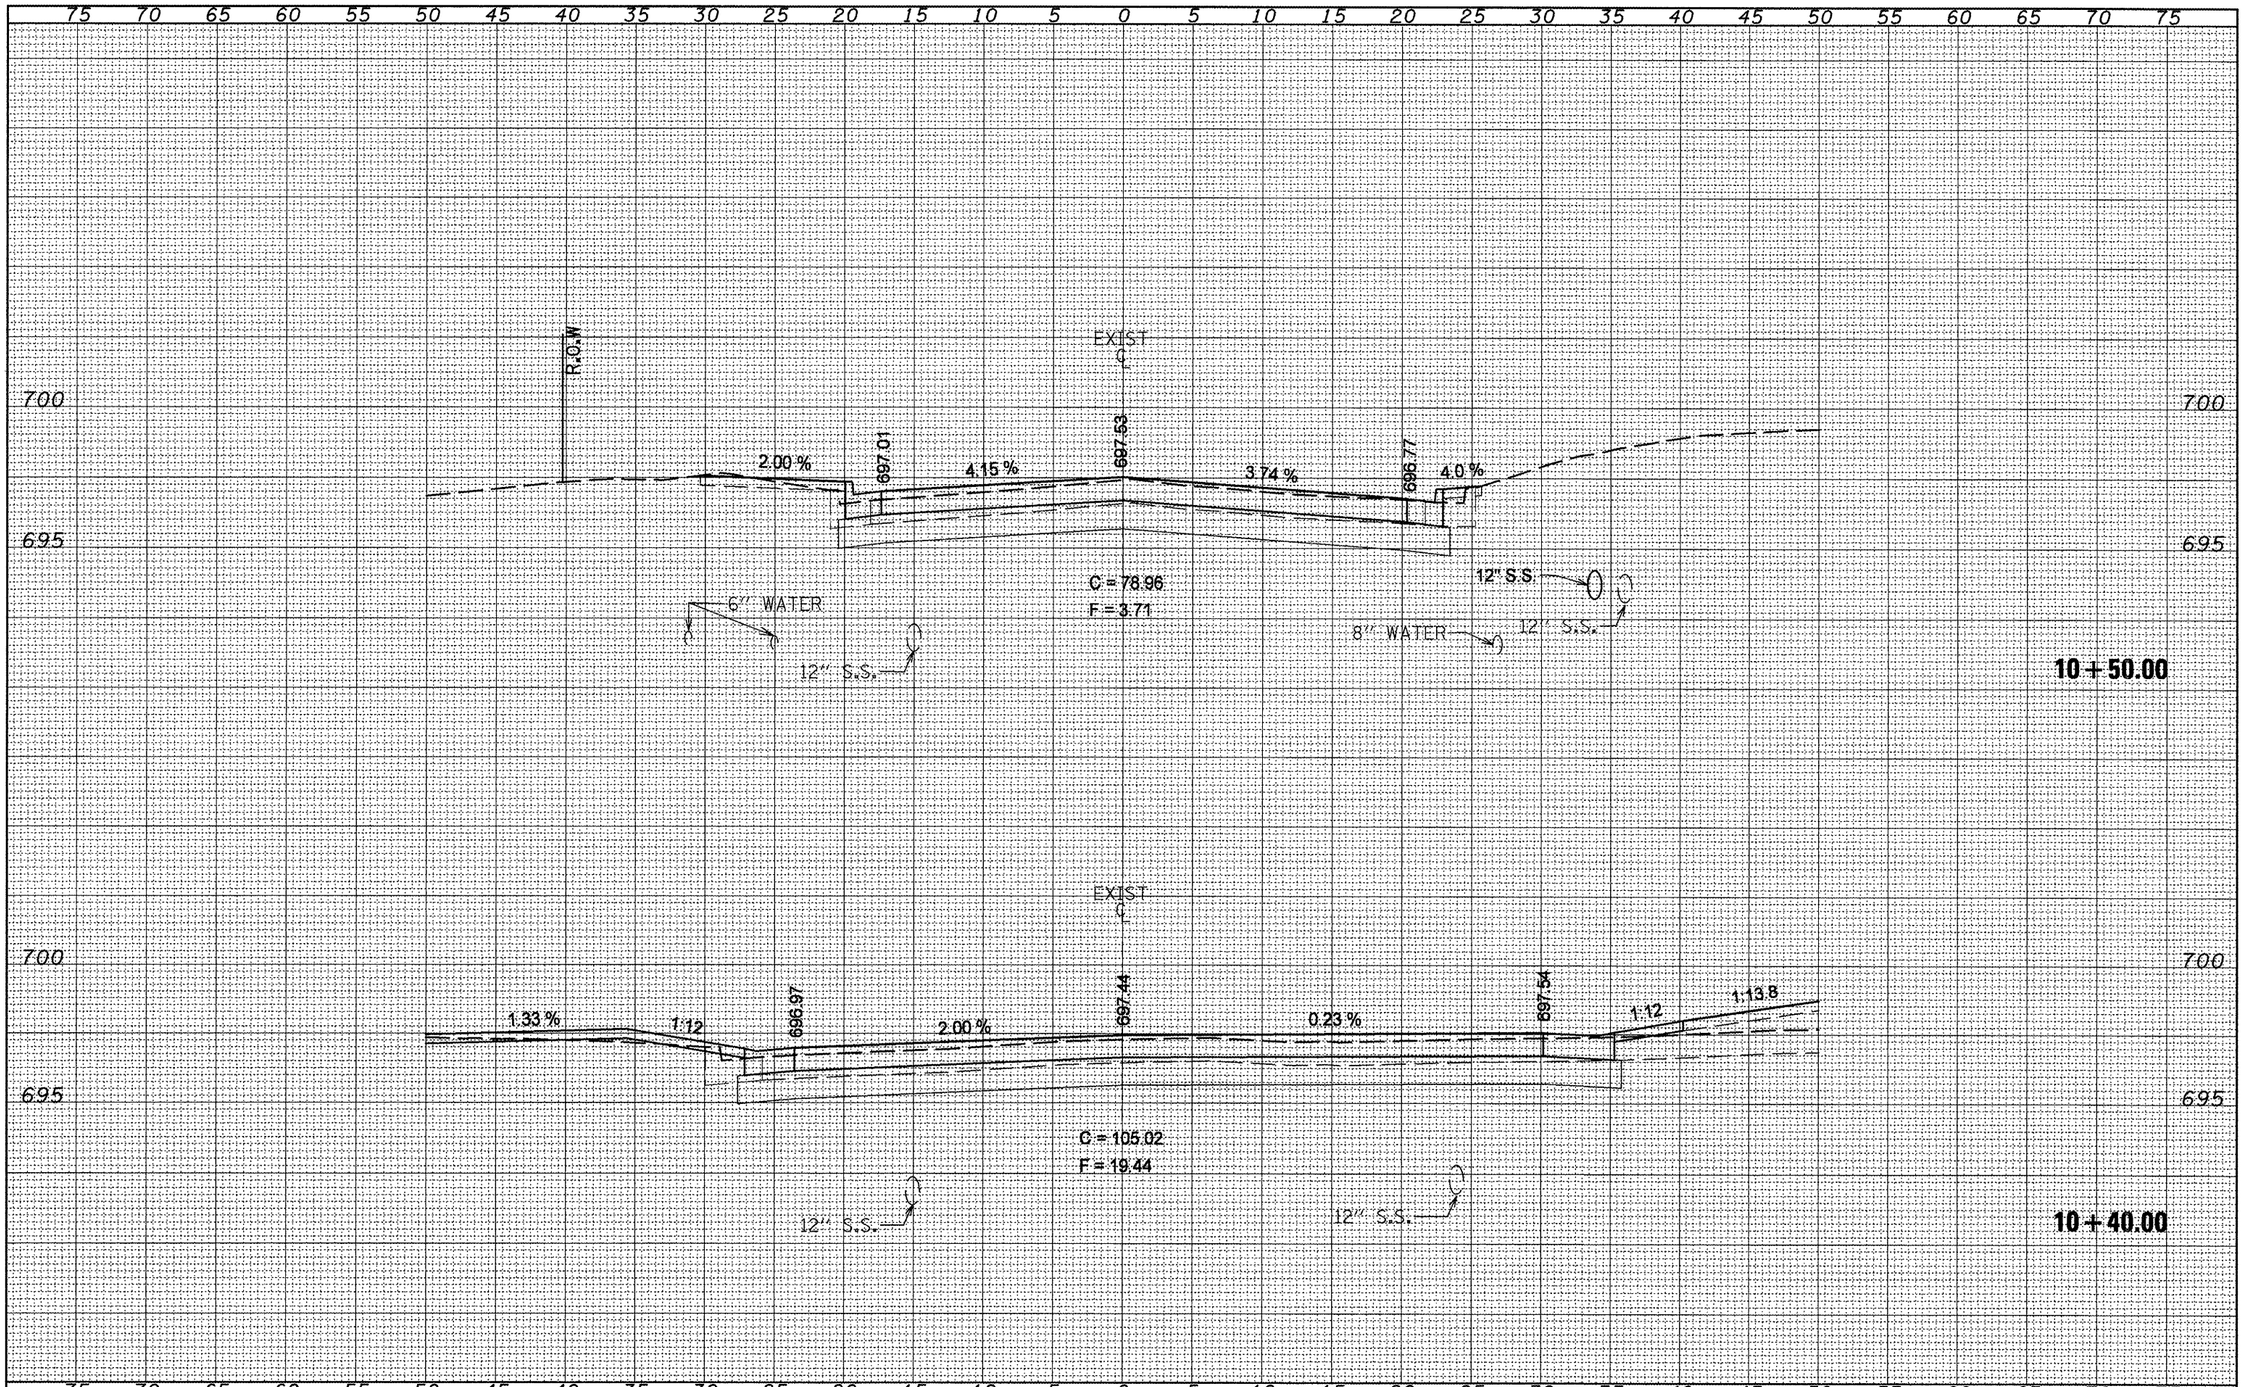


| FINAL SURVEY | BY | DATE |
|---|---|---|
| SURVEYED | | |
| PLOTTED | | |
| TEMPLATE | | |
| AREAS | | |
| AREAS CHECKED | | |
| NOTE BOOK NO. | | |

| ORIGINAL SURVEY | BY | DATE |
|---|---|---|
| SURVEYED | | |
| PLOTTED | | |
| TEMPLATE | | |
| AREAS | | |
| AREAS CHECKED | | |
| NOTE BOOK NO. | | |

| | | | |
|---|---|---|---|
| FILE NAME = xs_srsht.dgn | USER NAME = crespole | DESIGNED - | REVISED - |
| | | DRAWN - | REVISED - |
| | PLOT SCALE = 10.0000 ' / IN. | CHECKED - | REVISED - |
| | PLOT DATE = 12/12/2008 | DATE - | REVISED - |

**STATE OF ILLINOIS**
**DEPARTMENT OF TRANSPORTATION**

**BERRY ST. CROSS SECTIONS**

SCALE: | SHEET NO. OF SHEETS | STA. 10+40.00 TO STA. 10+50.00

| F.A.P. RTE. | SECTION | COUNTY | TOTAL SHEETS | SHEET NO. |
|---|---|---|---|---|
| 399 | 36 R-8 | TAZEWELL | 429 | 354 |

CONTRACT NO. 68258

ILLINOIS FED. AID PROJECT