FINAL SURVEY	NOTE BOOK	SURVEYED	BY	DATE
		PLOTTED		
		TEMPLATE		
		AREAS		
	NO.	AREAS CHECKED		

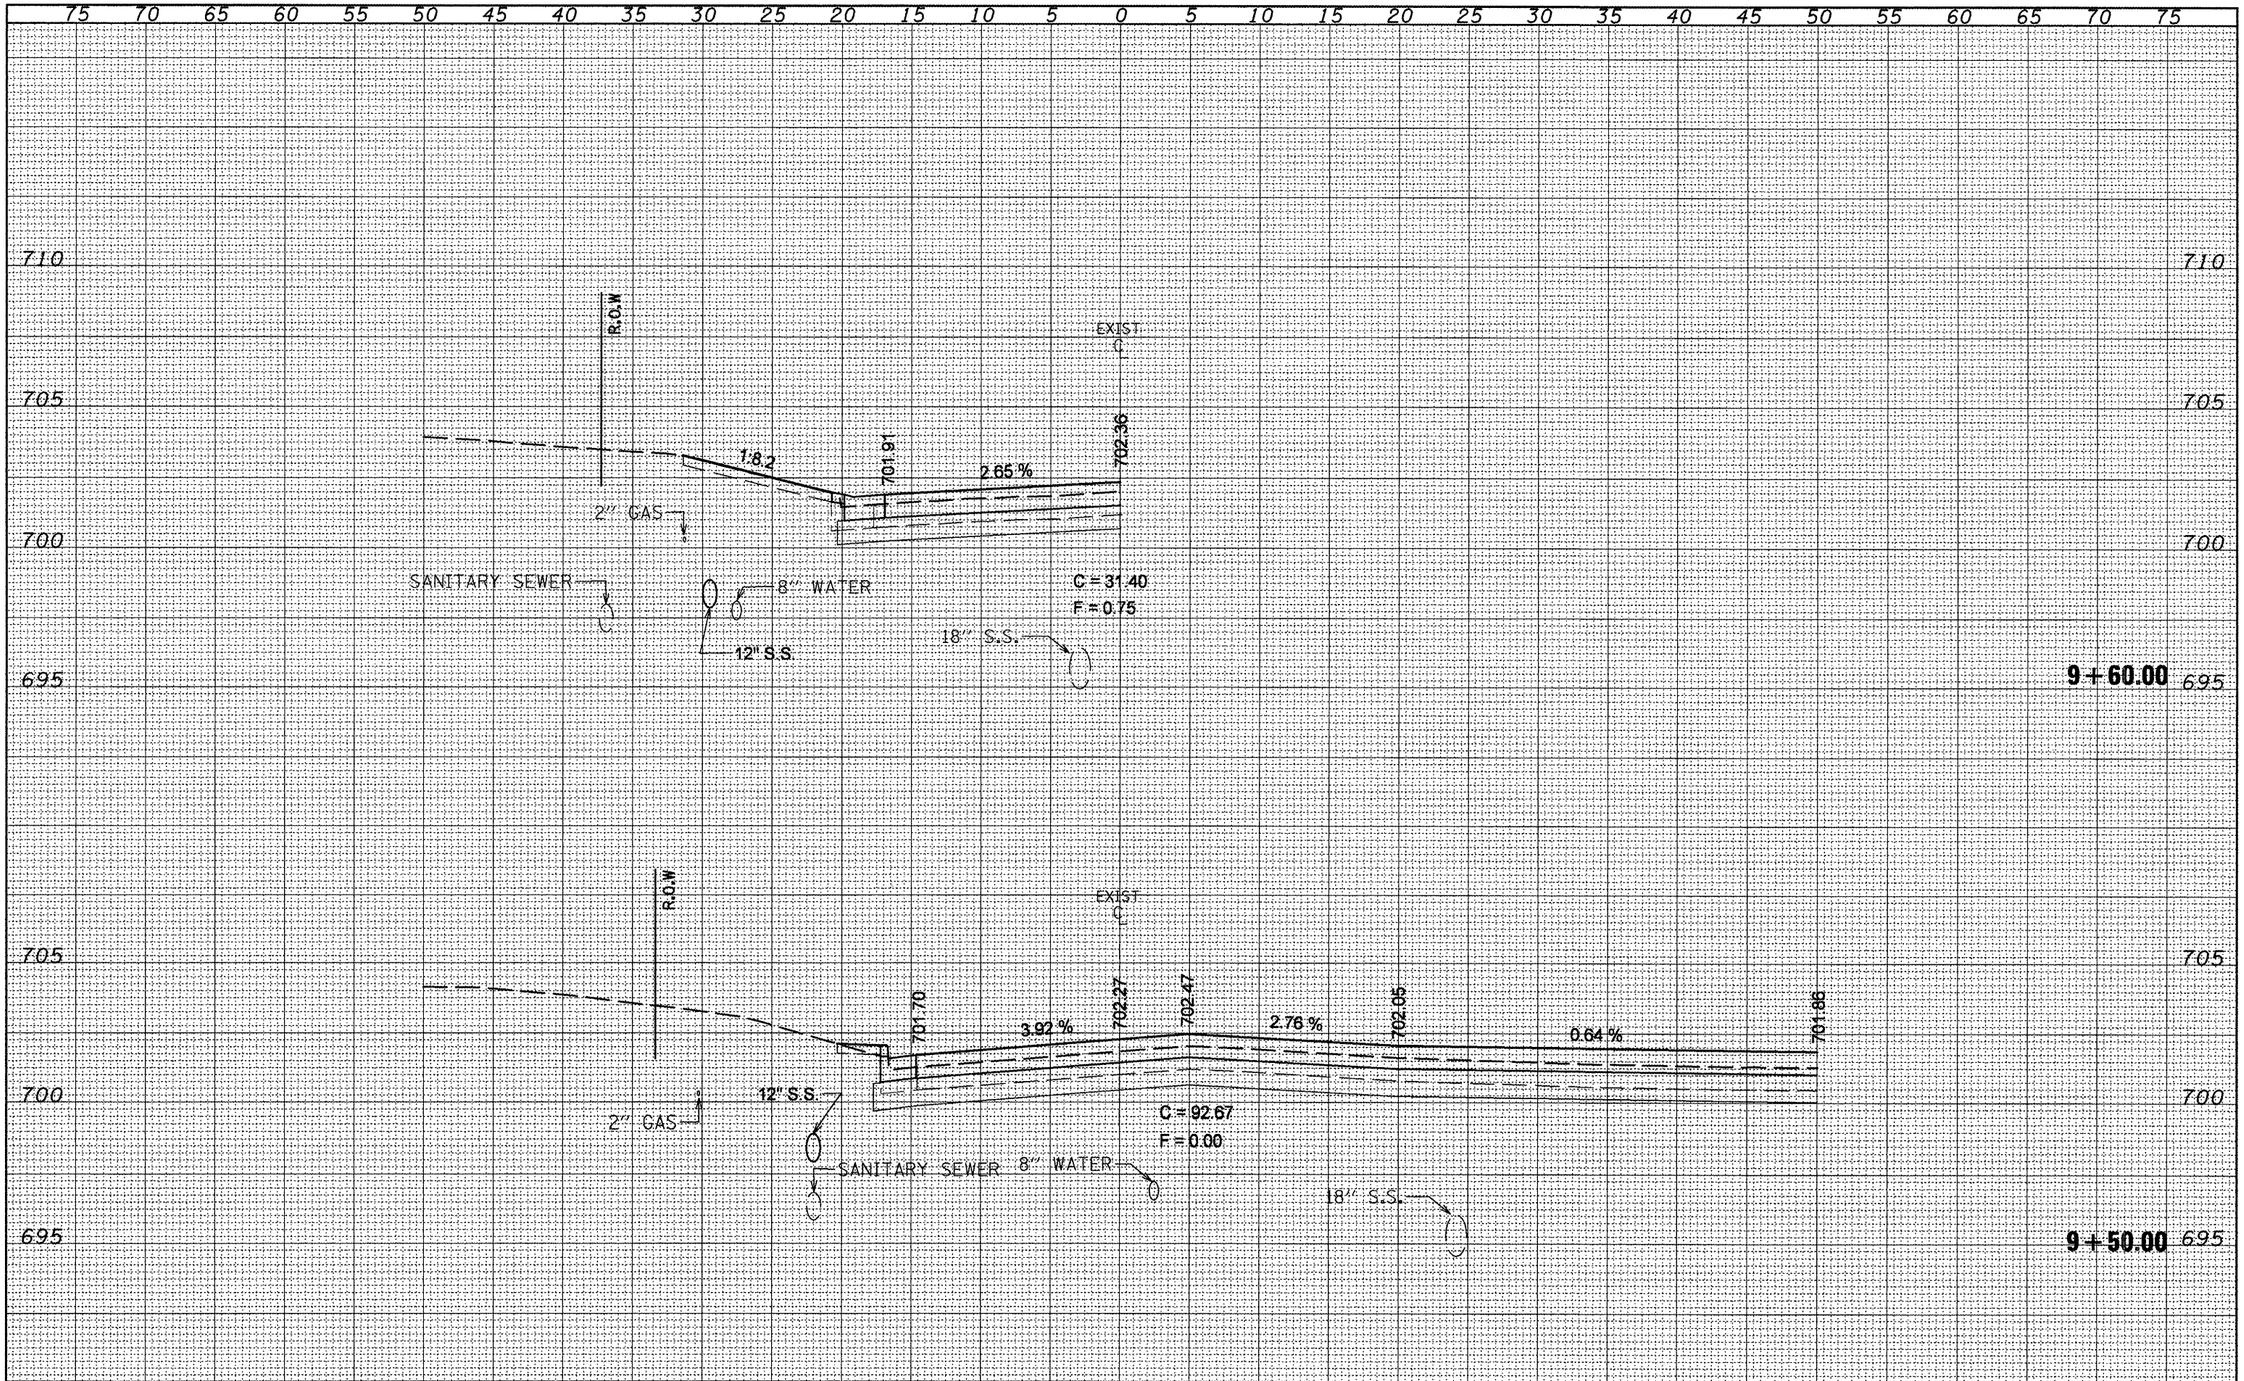

ORIGINAL SURVEY	NOTE BOOK	SURVEYED	BY	DATE
		PLOTTED		
		TEMPLATE		
		AREAS		
	NO.	AREAS CHECKED		

FILE NAME =	USER NAME = crespole	DESIGNED -	REVISED -
xs.srsht.dgn		DRAWN -	REVISED -
	PLOT SCALE = 10.0000 ' / IN.	CHECKED -	REVISED -
	PLOT DATE = 12/12/2008	DATE -	REVISED -

STATE OF ILLINOIS
DEPARTMENT OF TRANSPORTATION

ALBERT ST. CROSS SECTIONS

SCALE: | SHEET NO. OF SHEETS | STA. 9+50.00 | TO STA. 9+60.00

F.A.P. RTE.	SECTION	COUNTY	TOTAL SHEETS	SHEET NO.
399	36 R-8	TAZEWELL	429	360

CONTRACT NO. 68258

ILLINOIS | FED. AID PROJECT